



Greater Clark County Schools

BRIDGING EXCELLENCE & OPPORTUNITIES





LOWER LEVEL

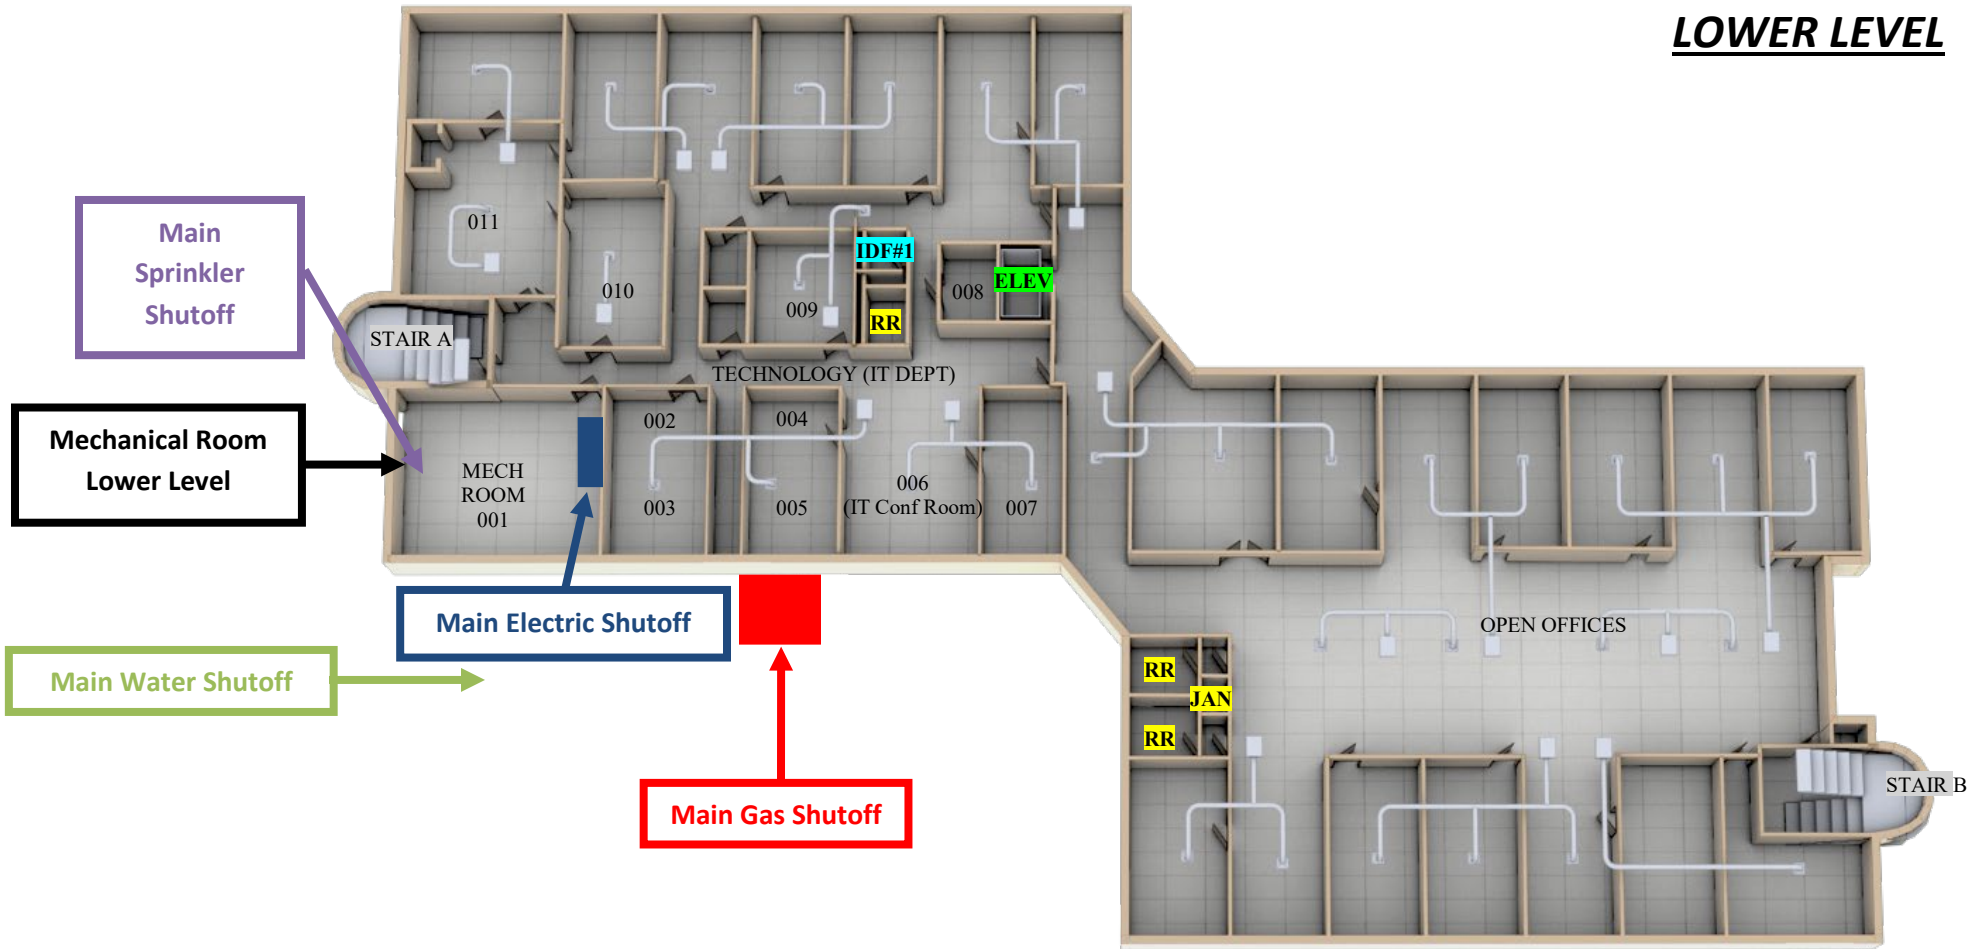

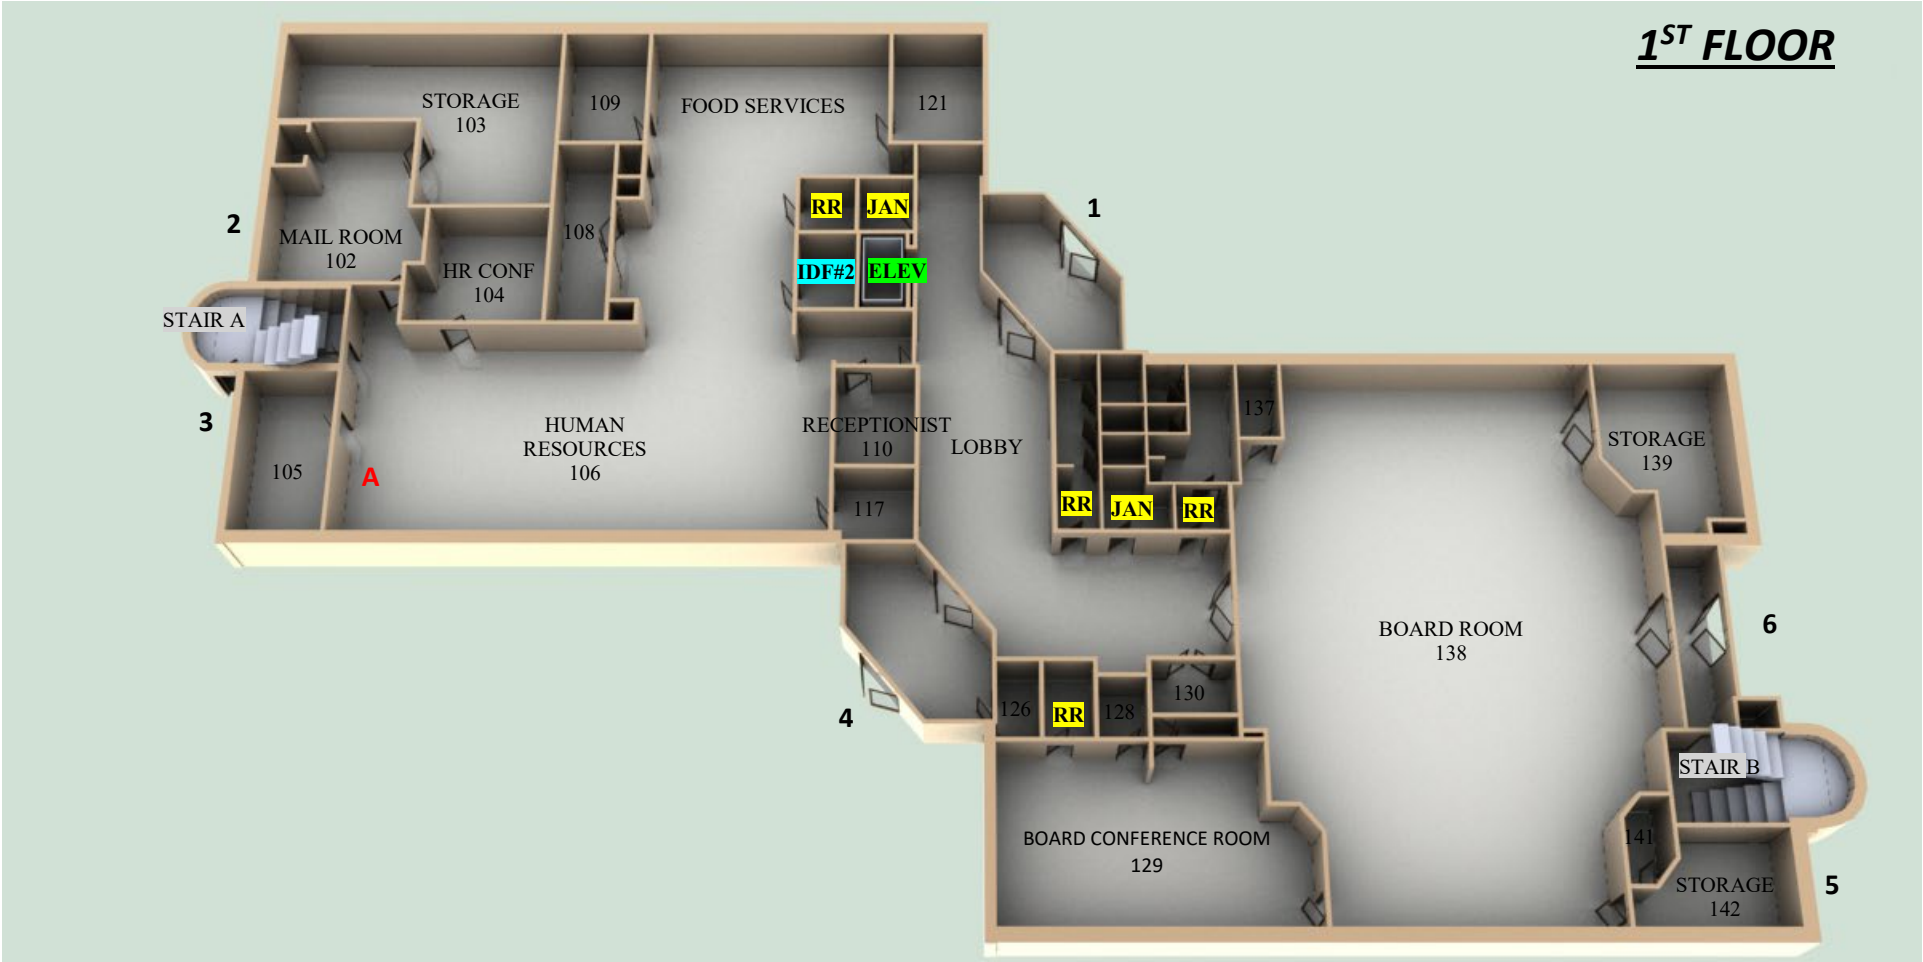


ADMINISTRATION BUILDING – 2112 UTICA SELLERSBURG, JEFFERSONVILLE, IN 47130 (2002 – 30,000 ft²)


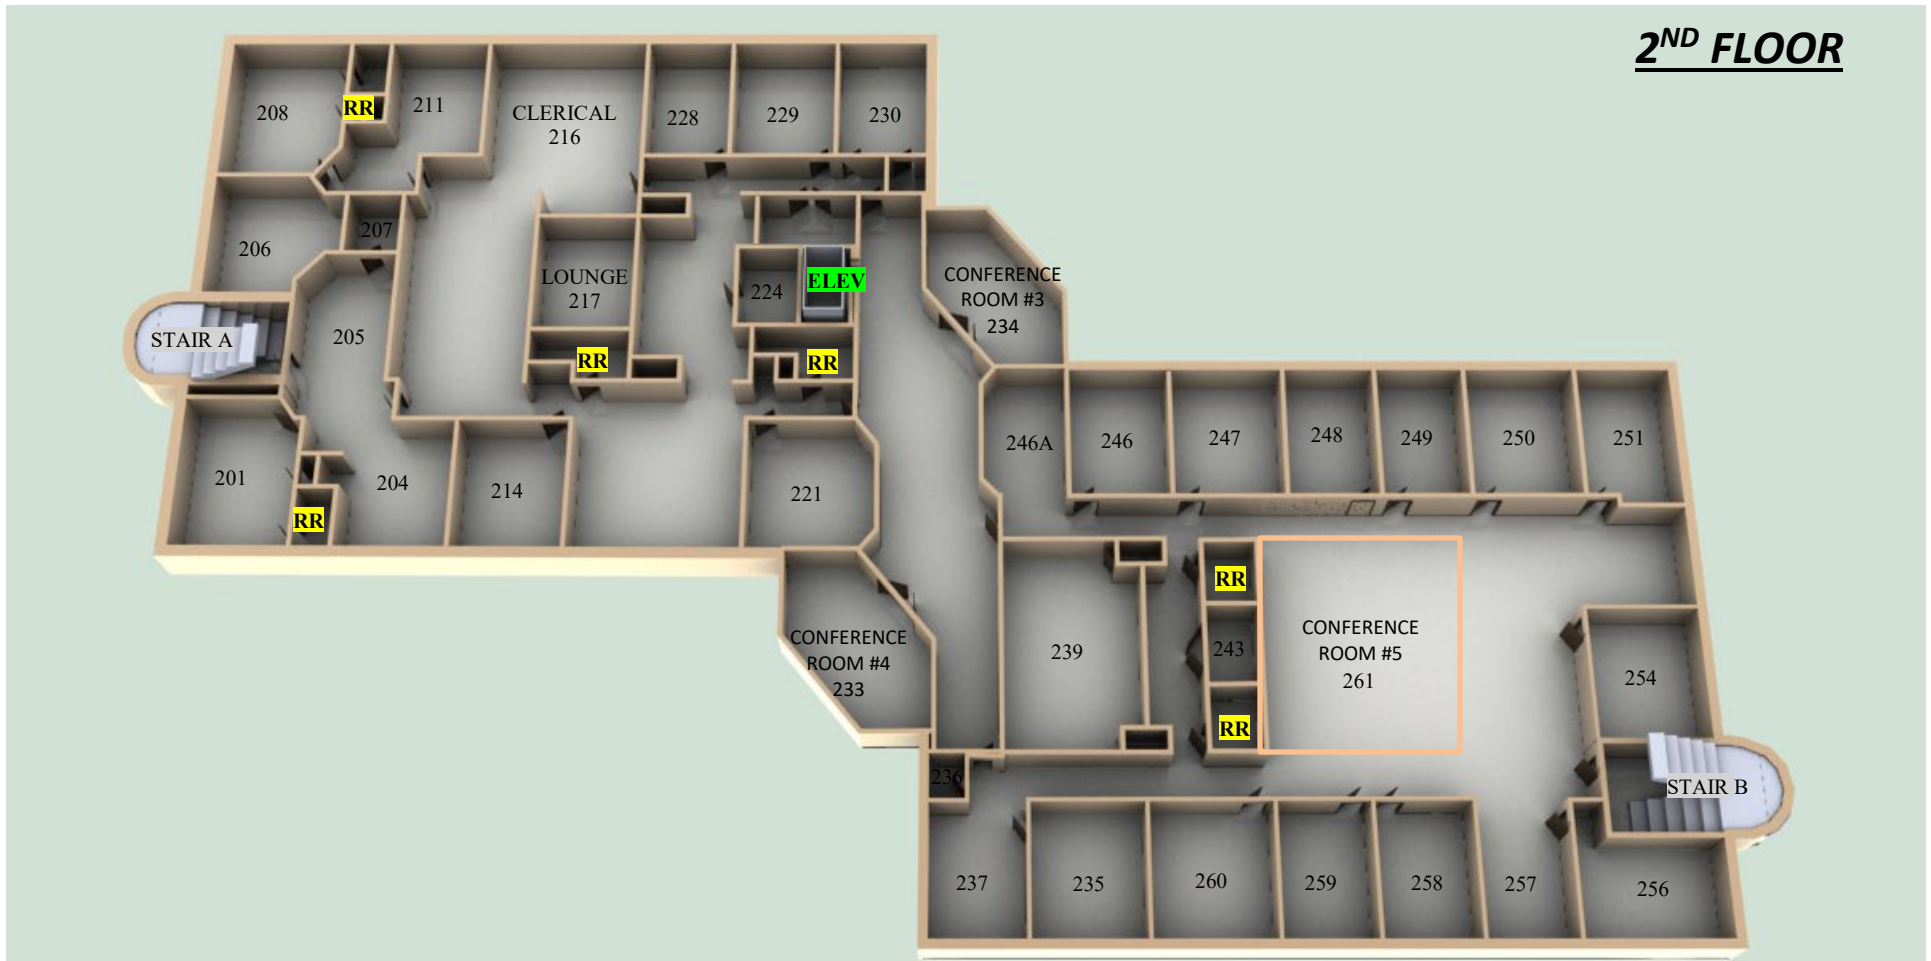



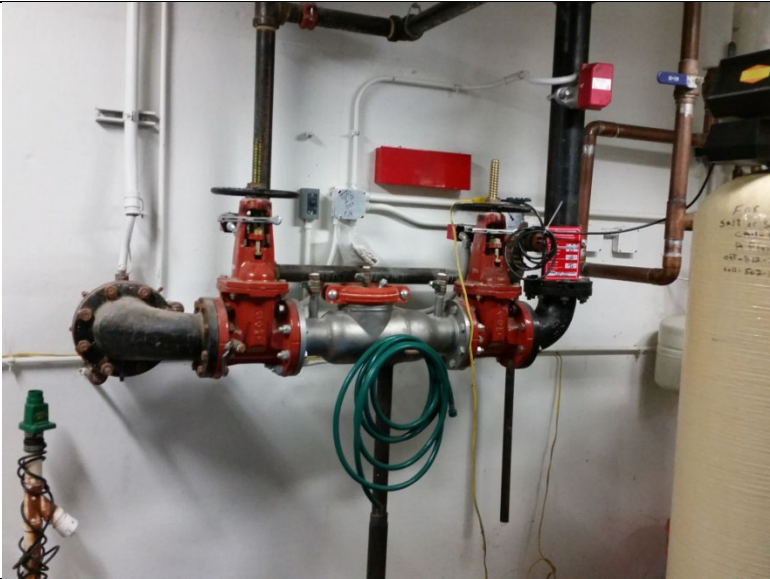
MAIN ELECTRICAL SHUTOFF (MECH RM)	MAIN GAS SHUTOFF(MECH RM EXTERIOR)	MAIN WATER SHUTOFF (MECH RM)
		
MAIN SPRINKLER SHUTOFF (MECH RM)	FIRE ALARM PANEL (MECH RM - SIMPLEX)	
		
• Electric – Clark County REMC • Gas – Vectren • Water – Watson Water • Sewer – Jeffersonville Sewer		

Door number Sheet

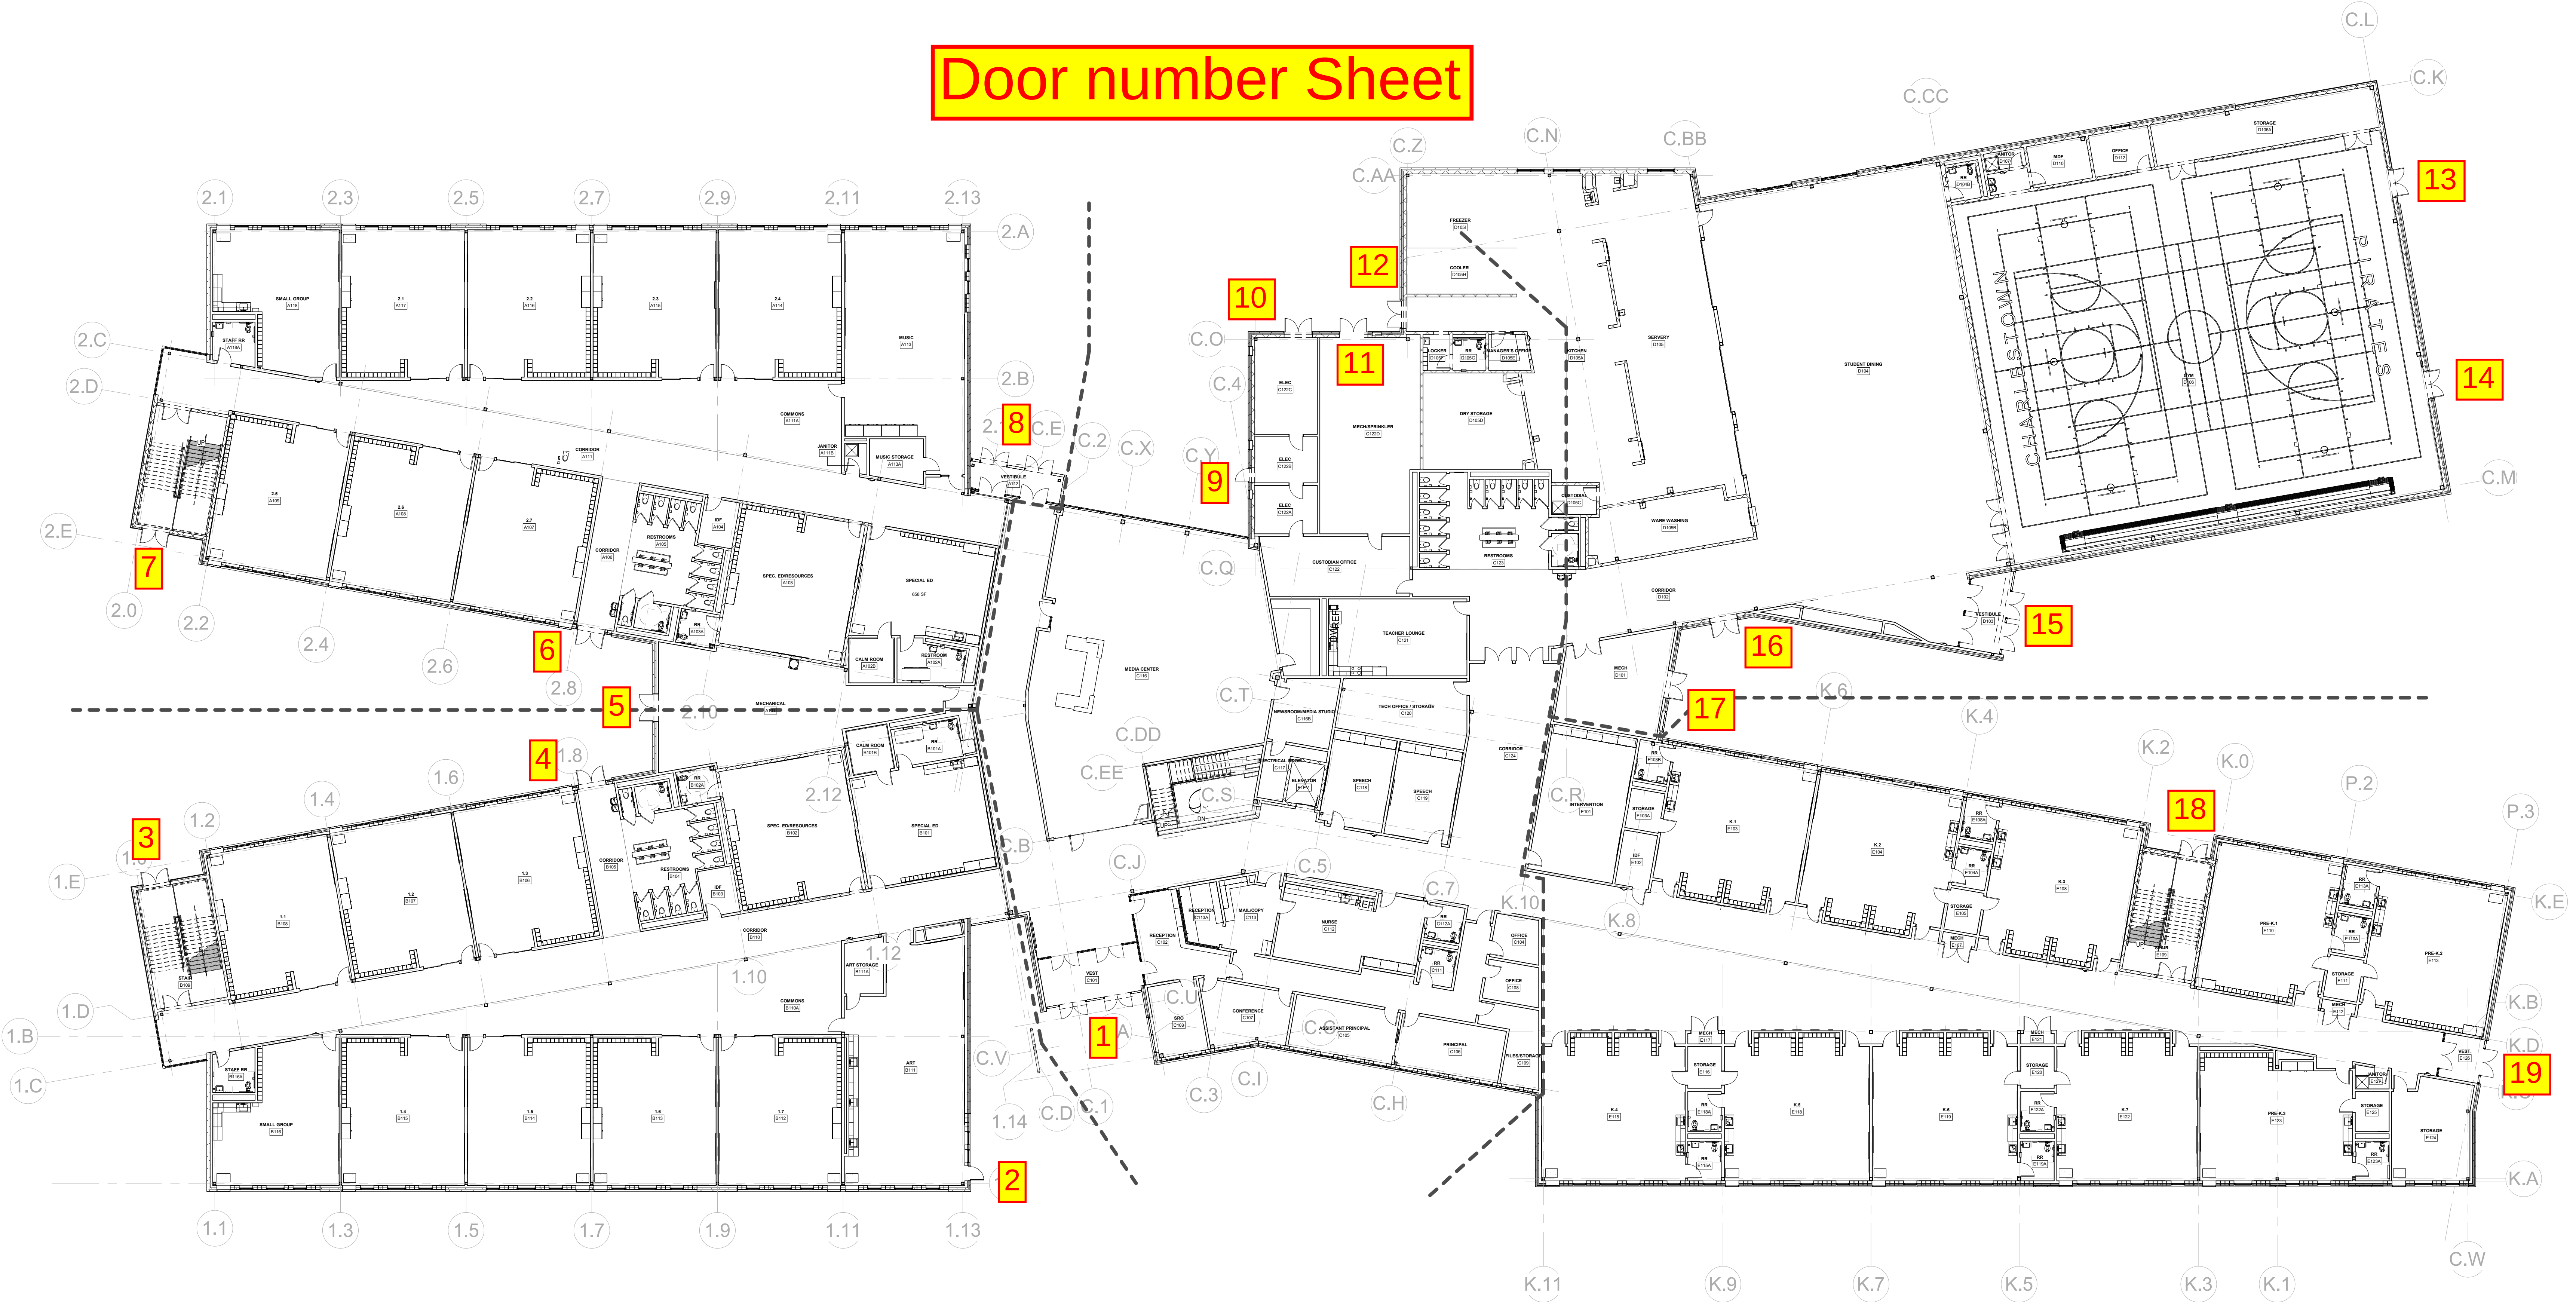

1 CT - FLOOR PLAN - FIRST FLOOR - OVERALL
SCALE: 1/16" = 1'-0"

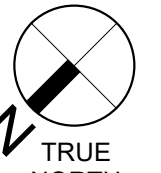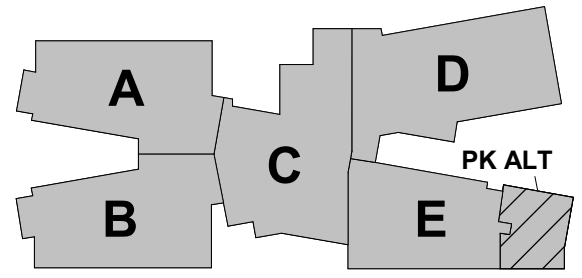

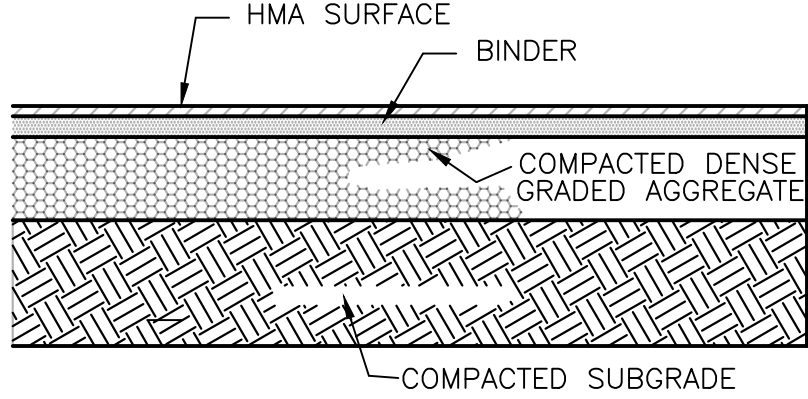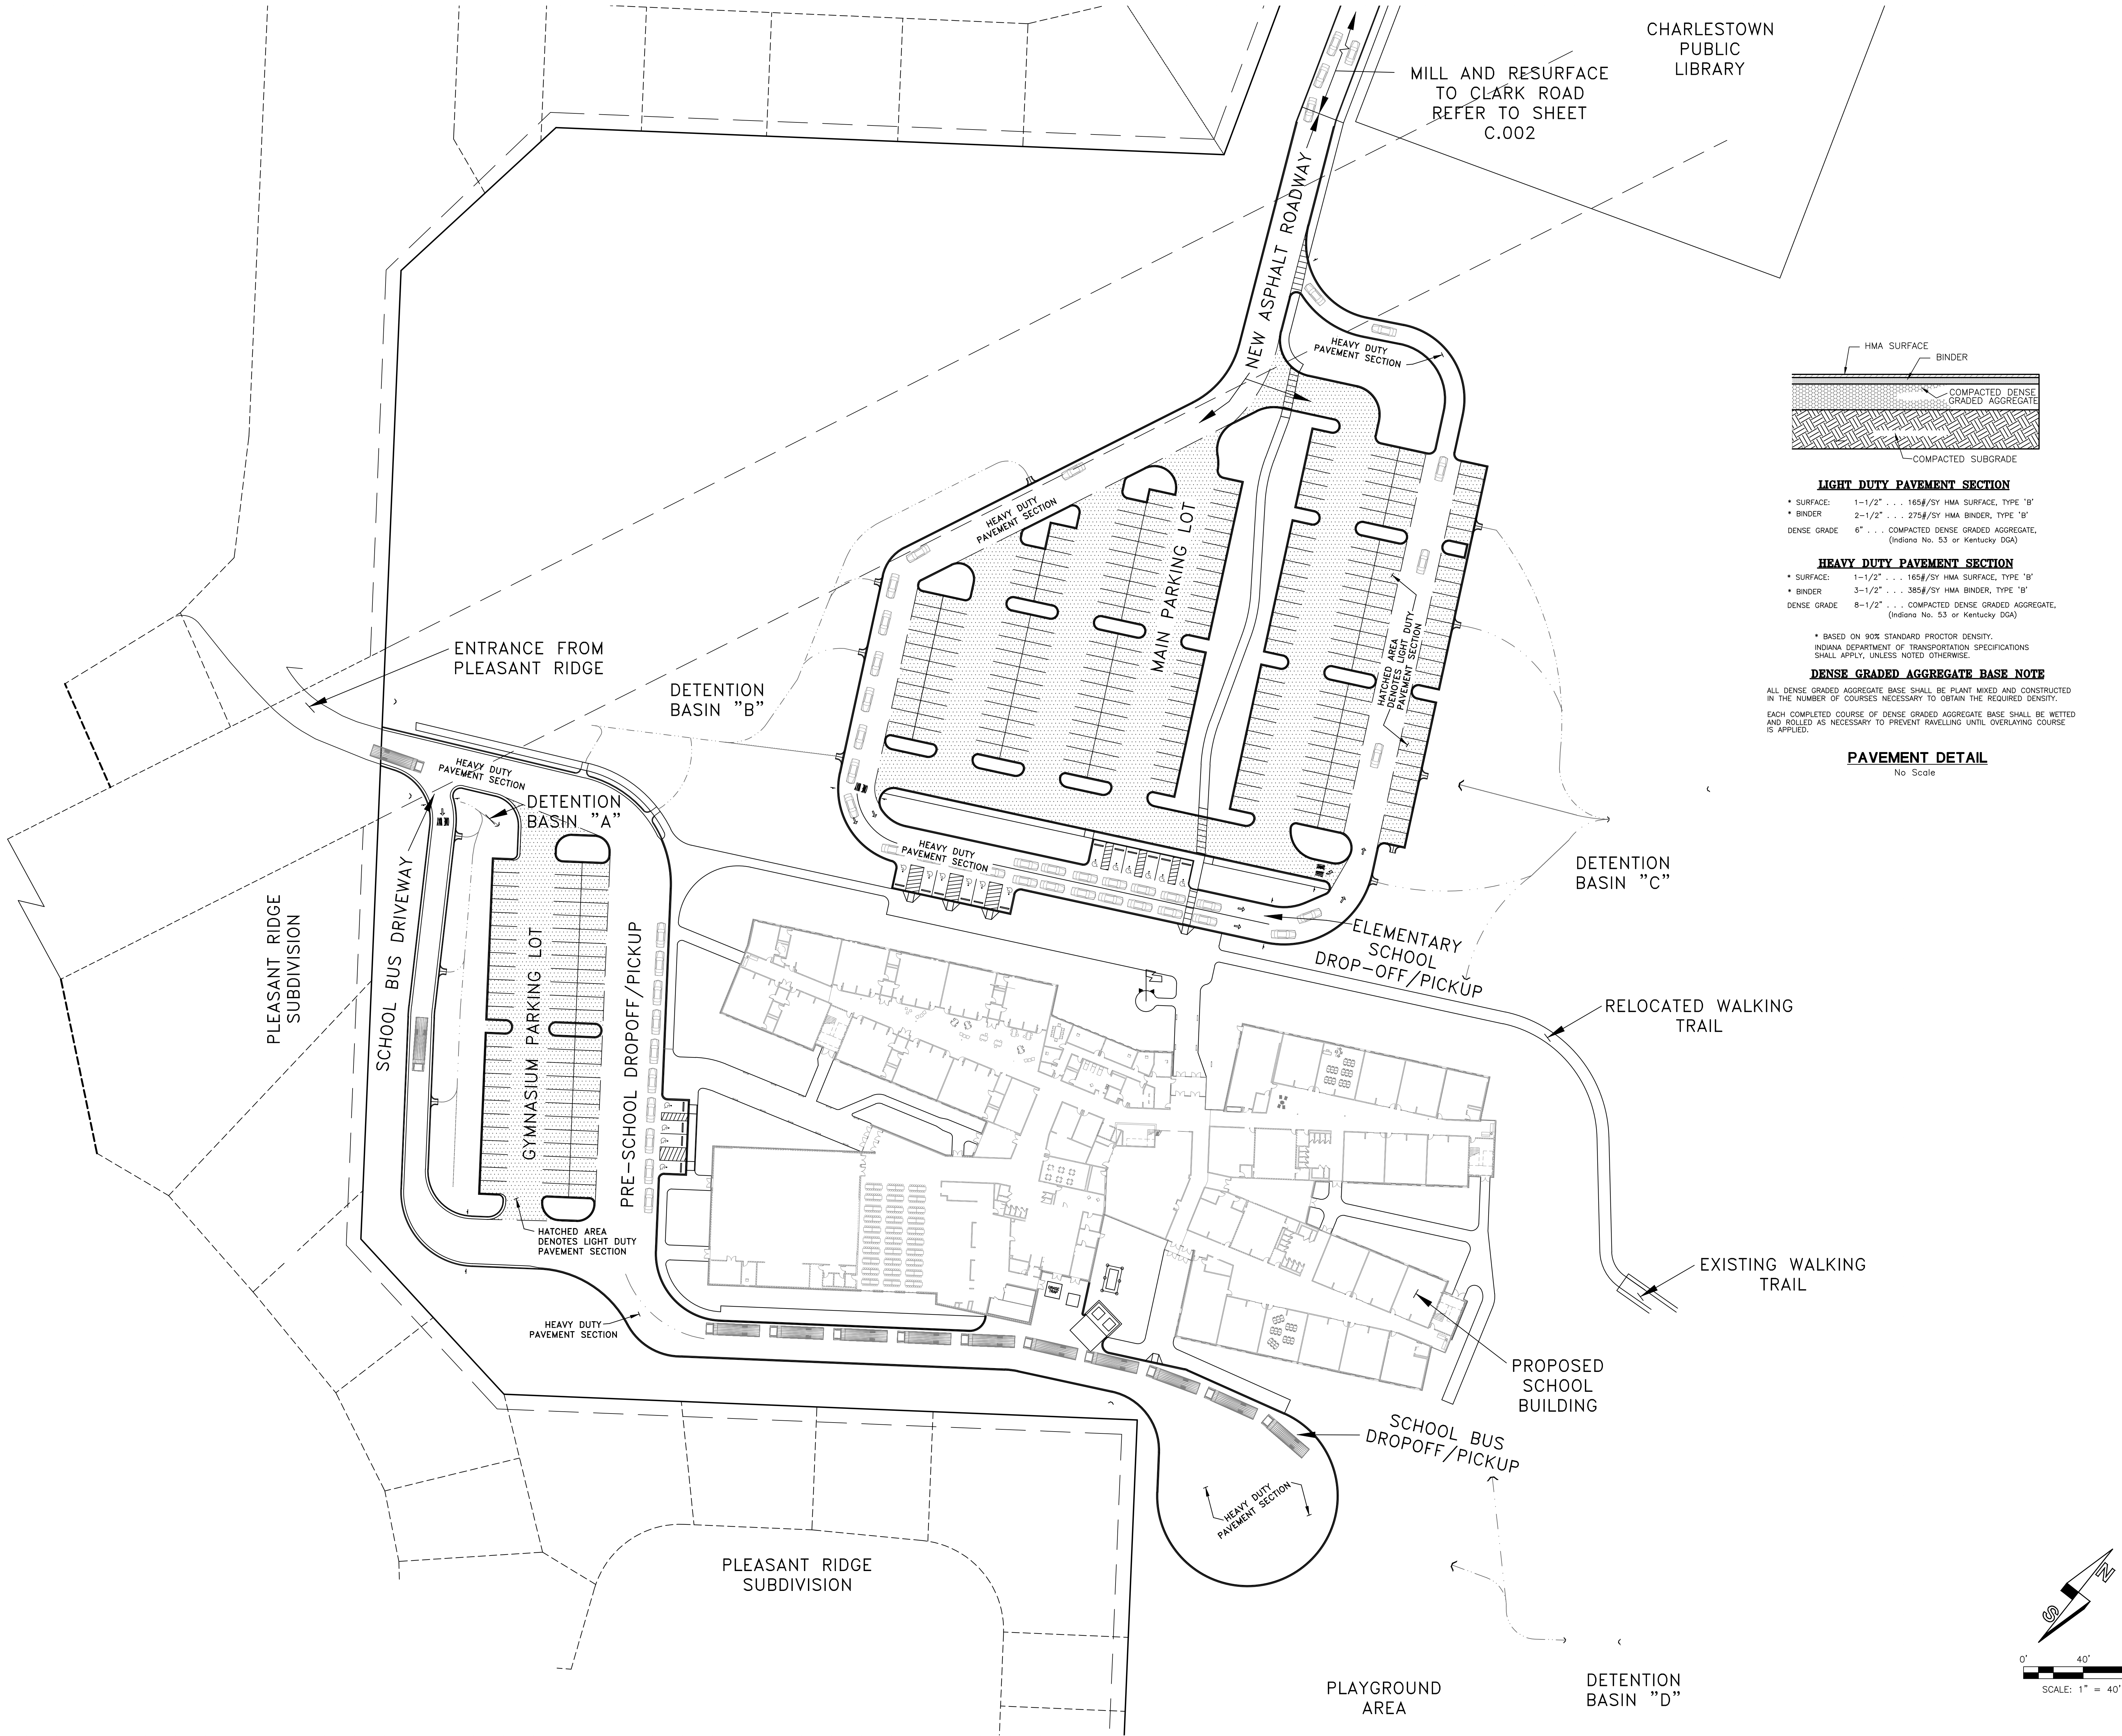

LIGHT DUTY PAVEMENT SECTION

- * SURFACE: 1-1/2" . . . 165#/SY HMA SURFACE, TYPE 'B'
- * BINDER: 2-1/2" . . . 275#/SY HMA BINDER, TYPE 'B'
- DENSE GRADE: 6" . . . COMPACTED DENSE GRADED AGGREGATE, (Indiana No. 53 or Kentucky DGA)

HEAVY DUTY PAVEMENT SECTION

- * SURFACE: 1-1/2" . . . 165#/SY HMA SURFACE, TYPE 'B'
- * BINDER: 3-1/2" . . . 385#/SY HMA BINDER, TYPE 'B'
- DENSE GRADE: 8-1/2" . . . COMPACTED DENSE GRADED AGGREGATE, (Indiana No. 53 or Kentucky DGA)

* BASED ON 90% STANDARD PROCTOR DENSITY.
INDIANA DEPARTMENT OF TRANSPORTATION SPECIFICATIONS
SHALL APPLY, UNLESS NOTED OTHERWISE.

DENSE GRADED AGGREGATE BASE NOTE

ALL DENSE GRADED AGGREGATE BASE SHALL BE PLANT MIXED AND CONSTRUCTED
IN THE NUMBER OF COURSES NECESSARY TO OBTAIN THE REQUIRED DENSITY.
EACH COMPLETED COURSE OF DENSE GRADED AGGREGATE BASE SHALL BE WETTED
AND ROLLED AS NECESSARY TO PREVENT RAVELLING UNTIL OVERLAYING COURSE
IS APPLIED.

PAVEMENT DETAIL
No Scale

CHARLESTOWN
PUBLIC
LIBRARY

MILL AND RESURFACE
TO CLARK ROAD
REFER TO SHEET
C.002

NEW ASPHALT ROADWAY

HEAVY DUTY
PAVEMENT SECTION

HEAVY DUTY
PAVEMENT SECTION

MAIN PARKING LOT

HATCHED AREA
DENOTES LIGHT
DUTY
PAVEMENT SECTION

HEAVY DUTY
PAVEMENT SECTION

DETENTION
BASIN "C"

ELEMENTARY
SCHOOL
DROP-OFF/PICKUP

RELOCATED WALKING
TRAIL

EXISTING WALKING
TRAIL

PROPOSED
SCHOOL
BUILDING


SCHOOL BUS
DROPOFF/PICKUP

HEAVY DUTY
PAVEMENT SECTION

PLEASANT RIDGE
SUBDIVISION

PLAYGROUND
AREA

DETENTION
BASIN "D"

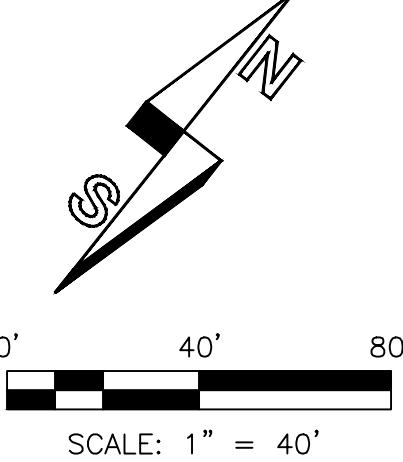

RATIO

101 S PENNSYLVANIA ST.
INDIANAPOLIS, IN 46204


j.lake
JAMIE LAKE
ARCHITECTURE & DESIGN

129 QUARTERMASTER COURT
JEFFERSONVILLE, IN 47130

SITE/CIVIL ENGINEER:
HART'S
SURVEYING &
ENGINEERING LLC

958 WATER STREET, CHARLESTOWN, IN
PHONE: 812-256-7781
(HSE PROJECT NUMBER: 21-81)

GREATER CLARK COUNTY SCHOOLS
CHARLESTOWN ELEMENTARY SCHOOL
603 MARKET STREET
CHARLESTOWN, IN 47111

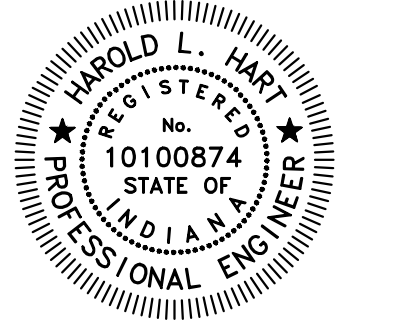


Harold L. Hart

REVISIONS:		DATE	BY	DESCRIPTION
#	DATE	BY	DESCRIPTION	
1	3-30-23			CORE COMMENTS/LANDSCAPE PLAN

PROJECT: 21-81-01 (HSE)
DATE: 3.10.2023
DRAWN BY: H.L.H.

SITE OVERALL &
PAVEMENT DETAIL
C.003

GREATER CLARK COUNTY SCHOOLS
CHARLESTOWN ELEMENTARY SCHOOL
603 MARKET STREET
CHARLESTOWN, IN 47111


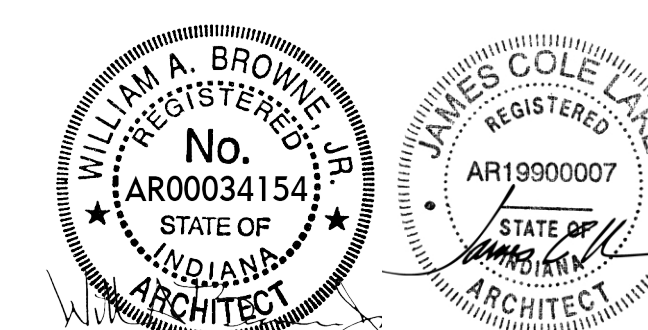


△ REVISIONS:


ISSUED FOR CONSTRUCTION

PROJECT: #22107
DATE: 08/10/2023
DRAWN BY: Author

FLOOR PLAN -
FIRST FLOOR -
OVERALL

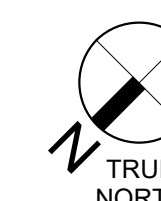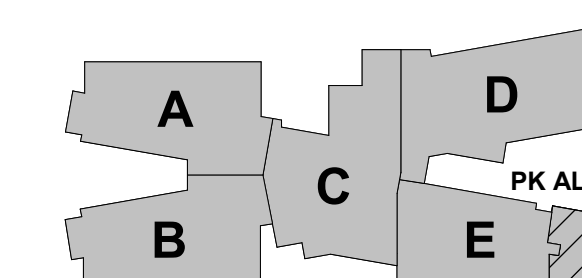


C.A011

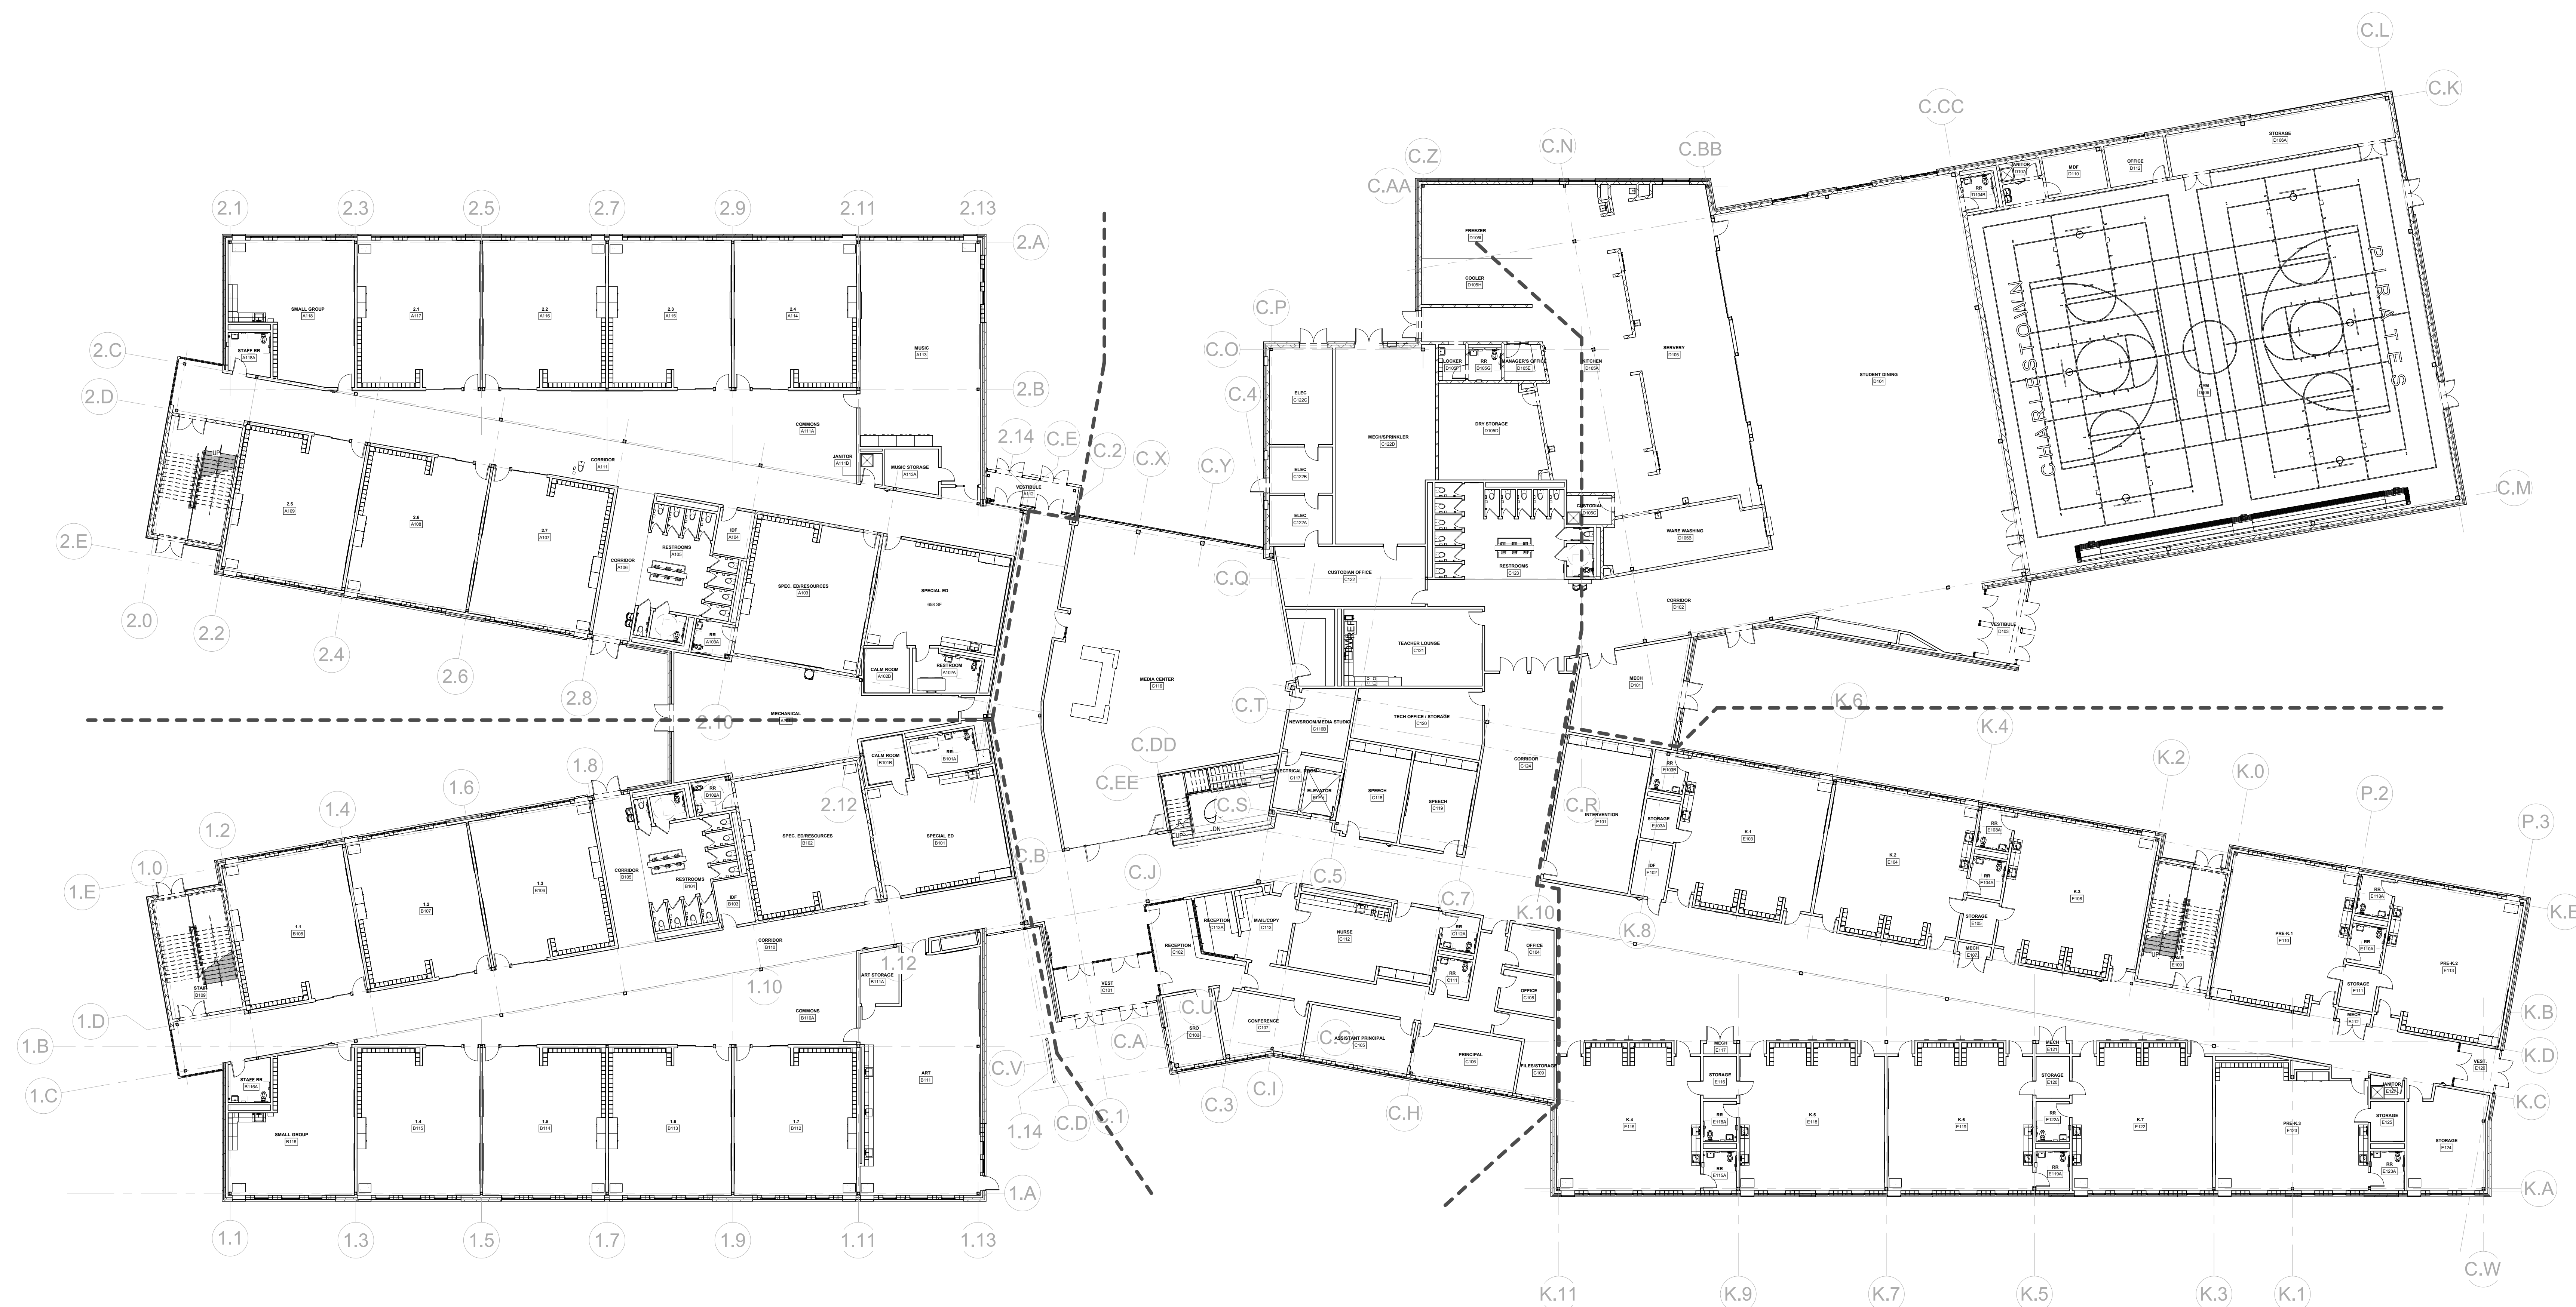

1 CT - FLOOR PLAN - FIRST FLOOR - OVERALL
SCALE: 1/16" = 1'-0"

GREATER CLARK COUNTY SCHOOLS
CHARLESTOWN ELEMENTARY SCHOOL
603 MARKET STREET
CHARLESTOWN, IN 47111

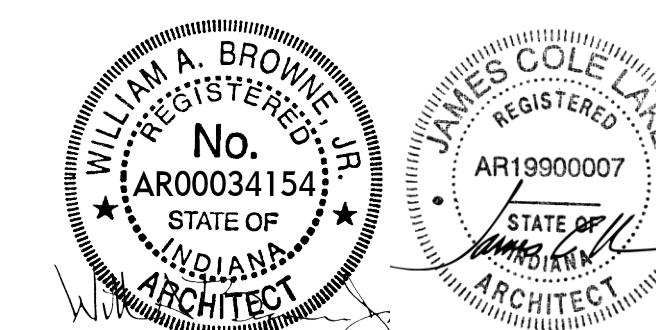


△ REVISIONS:

ISSUED FOR CONSTRUCTION


PROJECT: #22107
DATE: 08/10/2023
DRAWN BY: Author

FLOOR PLAN -
SECOND FLOOR
- OVERALL

C.A012

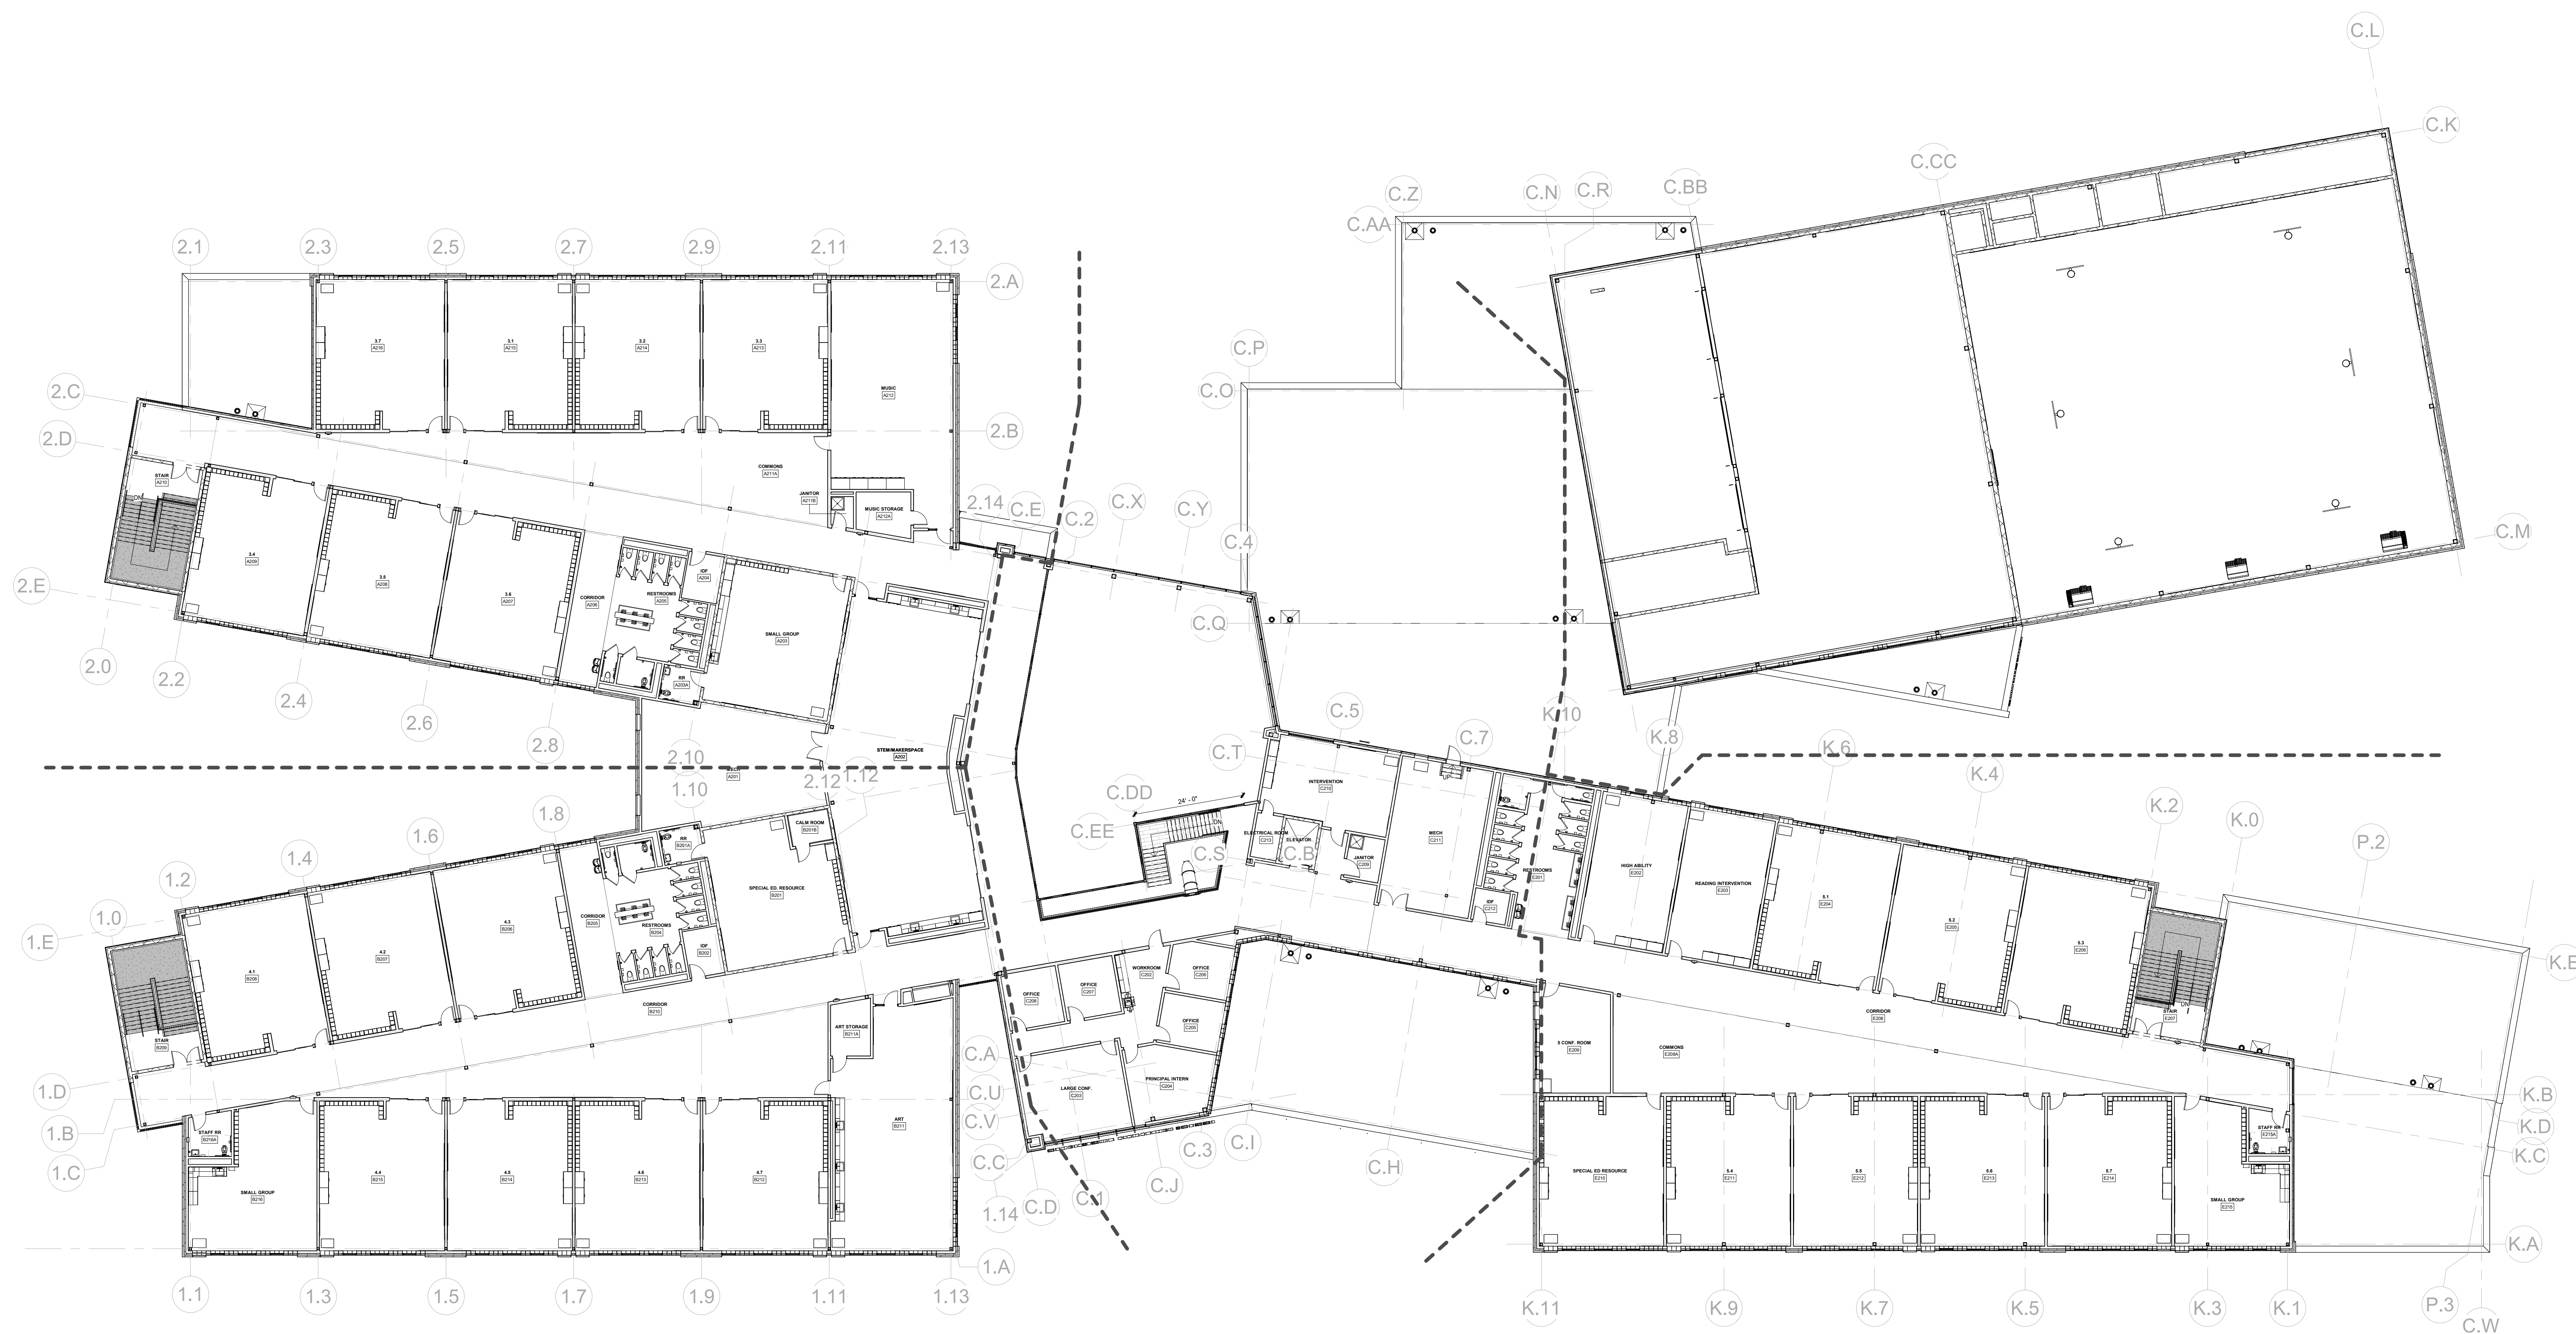

1 CT - FLOOR PLAN - SECOND FLOOR - OVERALL
SCALE: 1/16" = 1'-0"

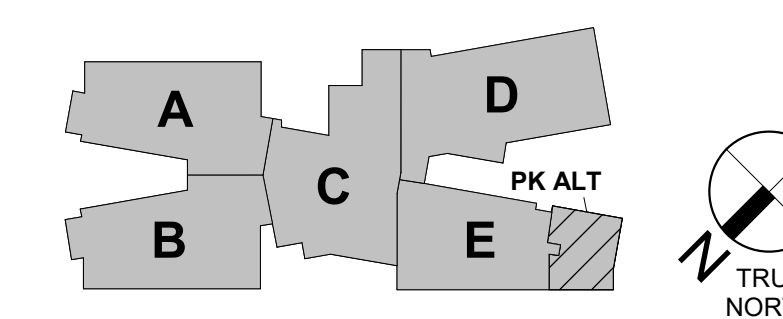

GENERAL NOTES - FLOOR PLAN

1. PROVIDE FULL HEIGHT CORNER GUARDS AT ALL OUTSIDE CORNERS WITH GYPSUM BOARD FINISH. FLOOR TO CEILING HEIGHT.
2. PROVIDE BULL-NOSE FINISH ON ALL OUTSIDE CORNERS OF CMU WALLS FROM 8" ABOVE FINISH FLOOR TO ONE COURSE BELOW CEILING OR UP TO DECK WHERE NO CEILINGS ARE PRESENT. EXCEPT FOR CORNERS IN MECHANICAL ROOMS, STORAGE ROOMS, AND NON-PUBLIC AREAS. AT WINDOW OPENINGS BEGIN 8" ABOVE WINDOW SILL AND 8" BELOW WINDOW HEAD.
3. SEE ELEVATIONS FOR MASONRY TYPE AND SIZE.
4. PROVIDE SOLID SURFACE WINDOW SILLS @ ALL STOREFRONT GLAZING SILLS ABOVE FINISHED FLOOR HEIGHT. WINDOW SILL TO EXTEND 1" PAST FINISHED WALL SURFACE, TYP. UNLESS OTHERWISE NOTED.
5. VIF ALL DIMENSIONS FOR WINDOWS AND CASEWORK.
6. FOR ALL RESTROOMS AND WET WALLS WITH GYPSUM WALL FINISH, REPLACE 5/8" TYPE "X" GYPSUM BOARD WITH 5/8" MOISTURE RESISTANT GYPSUM BOARD. SEE SPECS FOR DETAILS.
7. WALLS TO GO UP TO DECK UNLESS OTHERWISE NOTED.
8. PROVIDE MANUAL WINDOW SHADES AT ALL EXTERIOR WINDOW LOCATIONS UNLESS OTHERWISE NOTED.
9. IN CLASSROOM FCU'S AND FINISHED CABINET TO BE PROVIDED BY MECH. REF. M-SERIES.
10. ALL CLASSROOMS TO RECIEVE TEACHING WALL TYPE A UNLESS OTHERWISE NOTED.

RATIO

101 S PENNSYLVANIA ST.
INDIANAPOLIS, IN 46204

j.lake
JAMIE LAKE
ARCHITECTURE & DESIGN

129 QUARTERMASTER COURT
JEFFERSONVILLE, IN 47130

GREATER CLARK COUNTY SCHOOLS
CHARLESTOWN ELEMENTARY SCHOOL
603 MARKET STREET
CHARLESTOWN, IN 47111

NOT FOR CONSTRUCTION



REVISIONS:		
#	Date	Desc.
10	01/09/2023	RFI #66
9		

ISSUED FOR CONSTRUCTION

PROJECT: #22107
DATE: 08/10/2023
DRAWN BY: MCJAM

FLOOR PLAN -
FIRST FLOOR -
UNIT A

C.A101A

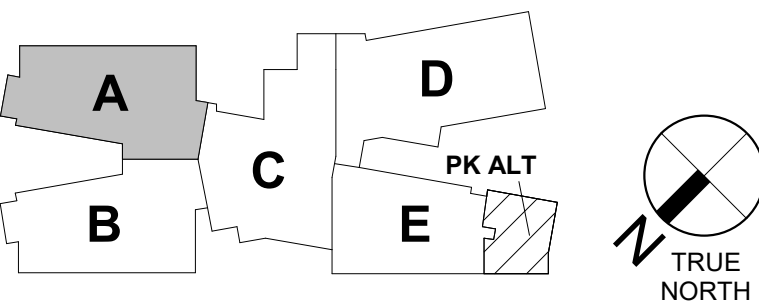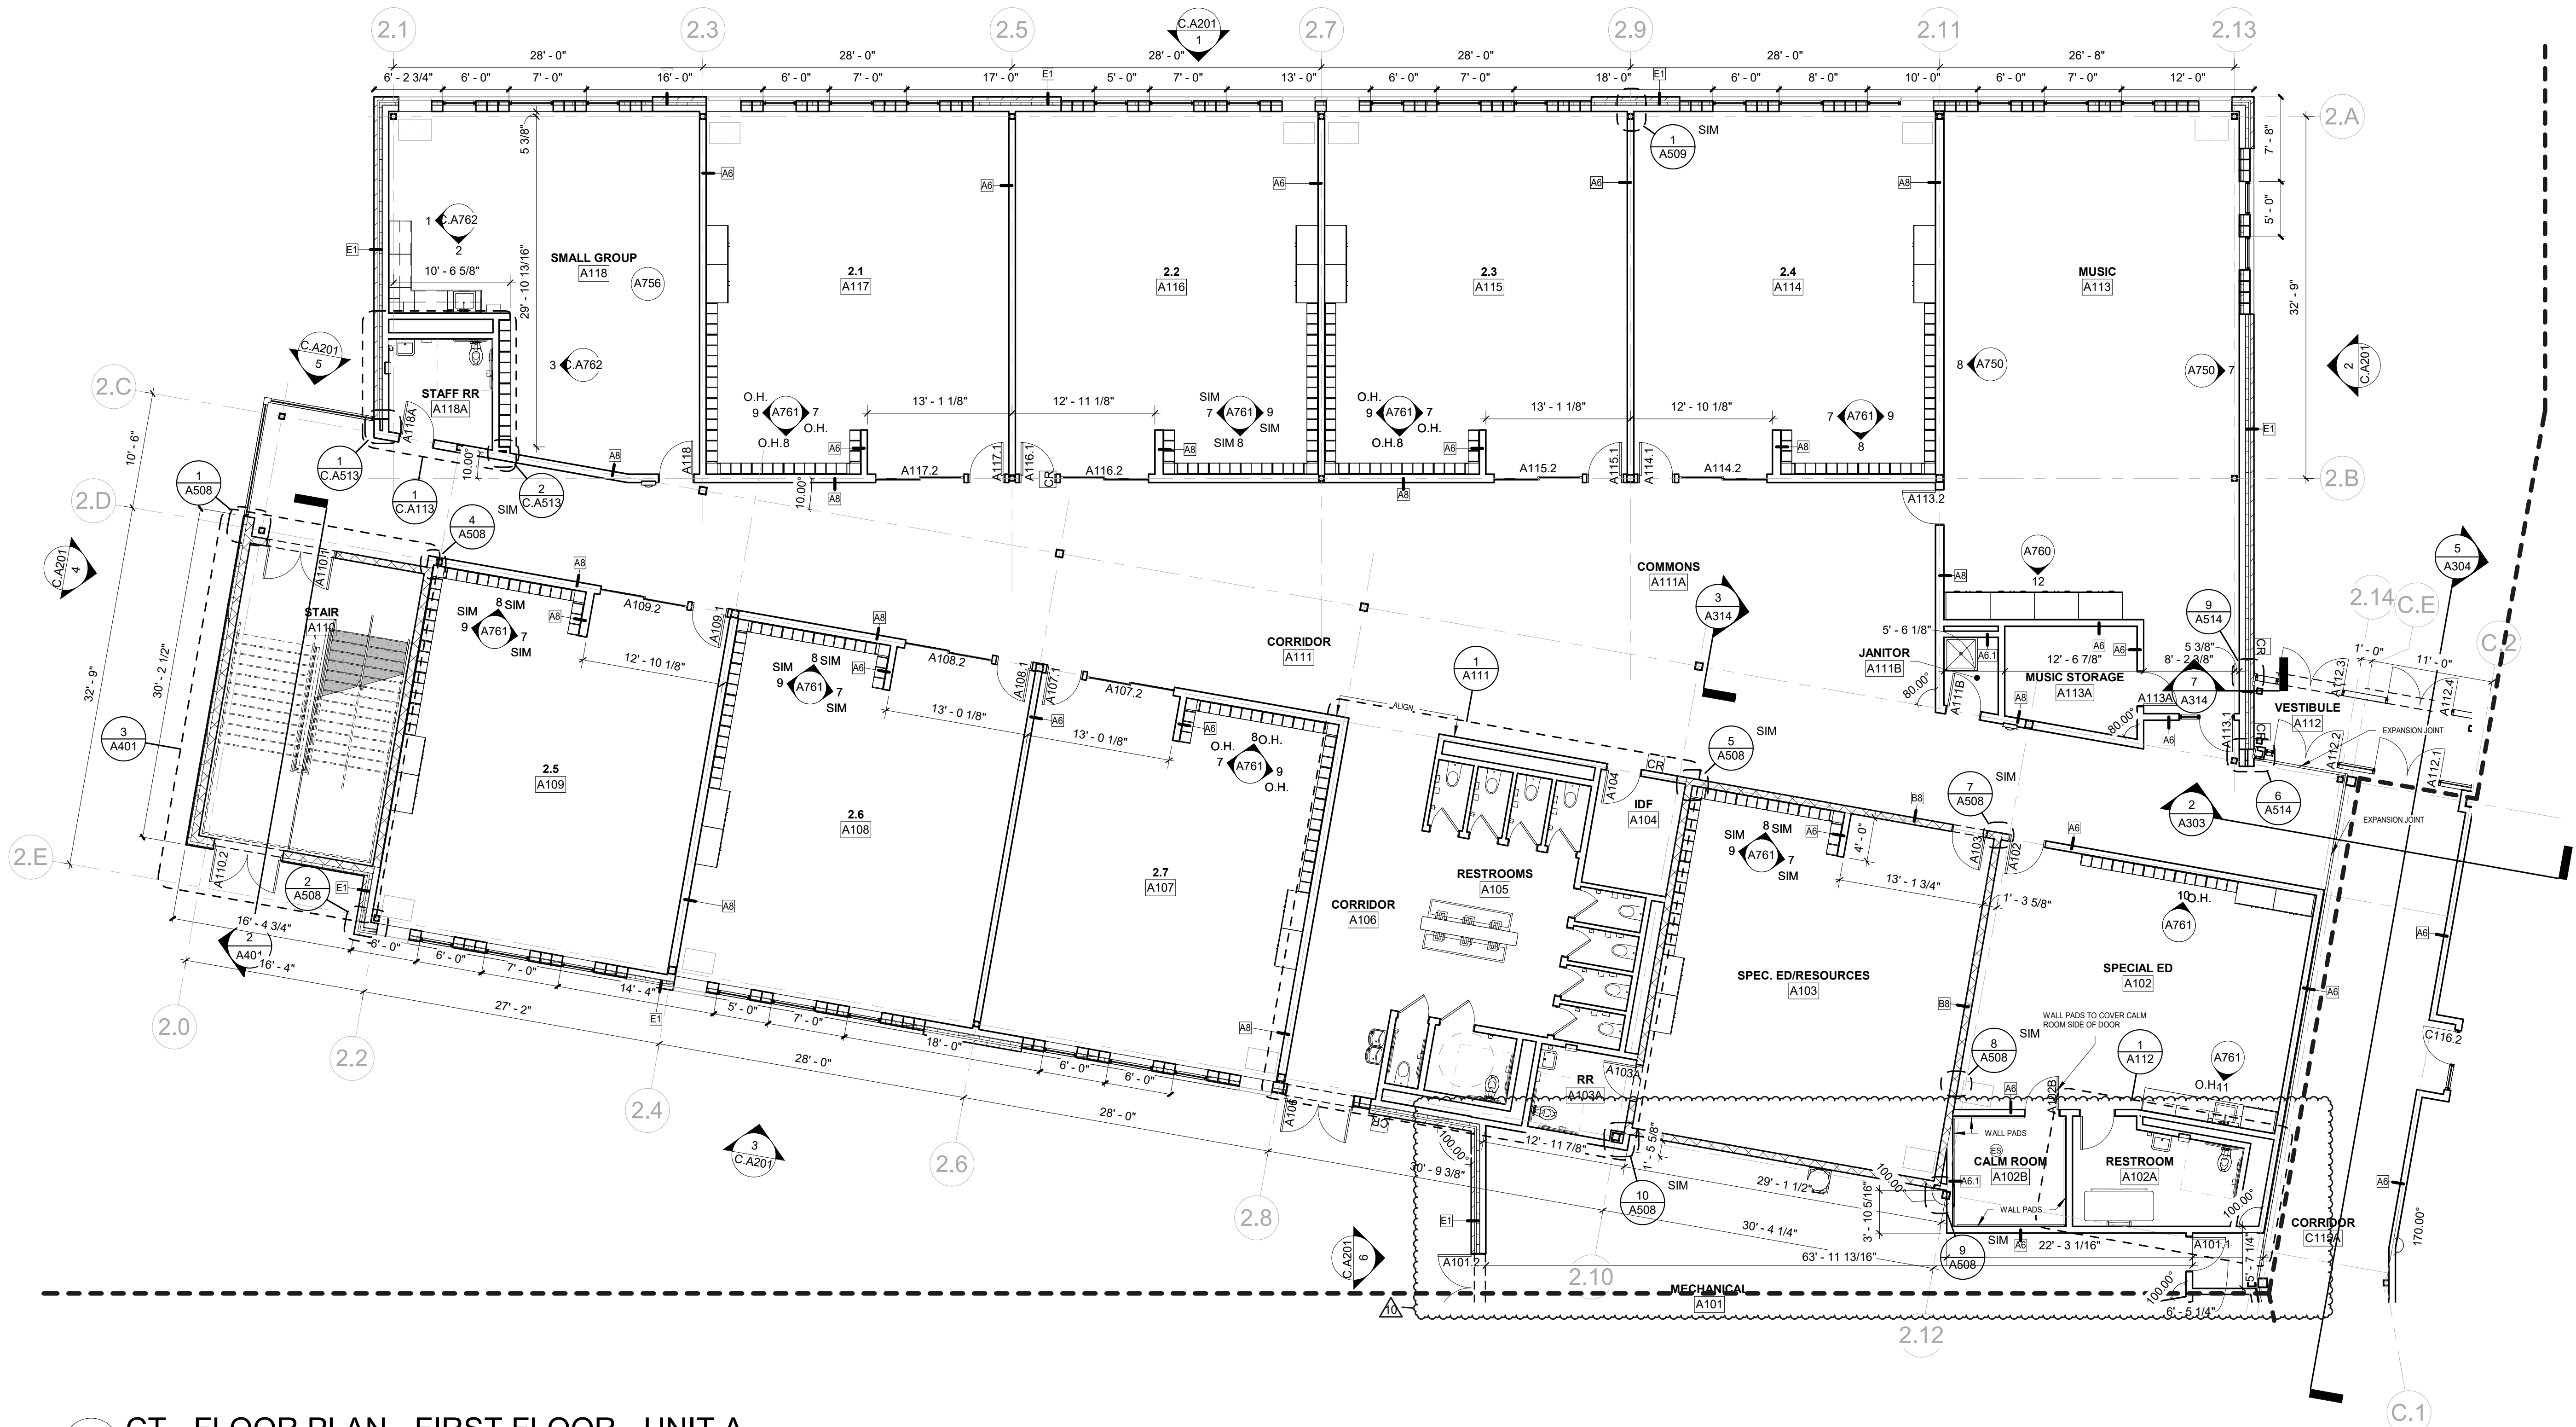

GENERAL NOTES - FLOOR PLAN

1. PROVIDE FULL HEIGHT CORNER GUARDS AT ALL OUTSIDE CORNERS WITH GYPSUM BOARD FINISH, FLOOR TO CEILING HEIGHT
2. PROVIDE BULL-NOSE FINISH ON ALL OUTSIDE CORNERS OF CMU WALLS FROM 8" ABOVE FINISH FLOOR TO ONE COURSE BELOW CEILING OR UP TO DECK WHERE NO CEILINGS ARE PRESENT. EXCEPT FOR CORNERS IN MECHANICAL ROOMS, STORAGE ROOMS, AND NON-PUBLIC AREAS. AT WINDOW OPENINGS BEGIN 8" ABOVE WINDOW SILL AND 8" BELOW WINDOW HEAD.
3. SEE ELEVATIONS FOR MASONRY TYPE AND SIZE.
4. PROVIDE SOLID SURFACE WINDOW SILLS @ ALL STOREFRONT GLAZING SILLS ABOVE FINISHED FLOOR HEIGHT. WINDOW SILL TO EXTEND 1" PAST FINISHED WALL SURFACE, TYP. UNLESS OTHERWISE NOTED.
5. VIF ALL DIMENSIONS FOR WINDOWS AND CASEWORK.
6. FOR ALL RESTROOMS AND WET WALLS WITH GYPSUM WALL FINISH, REPLACE 5/8" TYPE "X" GYPSUM BOARD WITH 5/8" MOISTURE RESISTANT GYPSUM BOARD. SEE SPECS FOR DETAILS.
7. WALLS TO GO UP TO DECK UNLESS OTHERWISE NOTED.
8. PROVIDE MANUAL WINDOW SHADES AT ALL EXTERIOR WINDOW LOCATIONS UNLESS OTHERWISE NOTED.
9. IN CLASSROOM FCU'S AND FINISHED CABINET TO BE PROVIDED BY MECH. REF. M-SERIES.
10. ALL CLASSROOMS TO RECIEVE TEACHING WALL TYPE A UNLESS OTHERWISE NOTED.

RATIO

101 S PENNSYLVANIA ST.
INDIANAPOLIS, IN 46204

j.lake
JAMIE LAKE
ARCHITECTURE & DESIGN

129 QUARTERMASTER COURT
JEFFERSONVILLE, IN 47130

GREATER CLARK COUNTY SCHOOLS
CHARLESTOWN ELEMENTARY SCHOOL
603 MARKET STREET
CHARLESTOWN, IN 47111

NOT FOR CONSTRUCTION


REVISIONS:		
#	Date	Desc.
10	01/09/2023	RFI #66
9		

ISSUED FOR CONSTRUCTION


PROJECT: #22107
DATE: 08/10/2023
DRAWN BY: Author


FLOOR PLAN -
FIRST FLOOR -
UNIT B

C.A101B

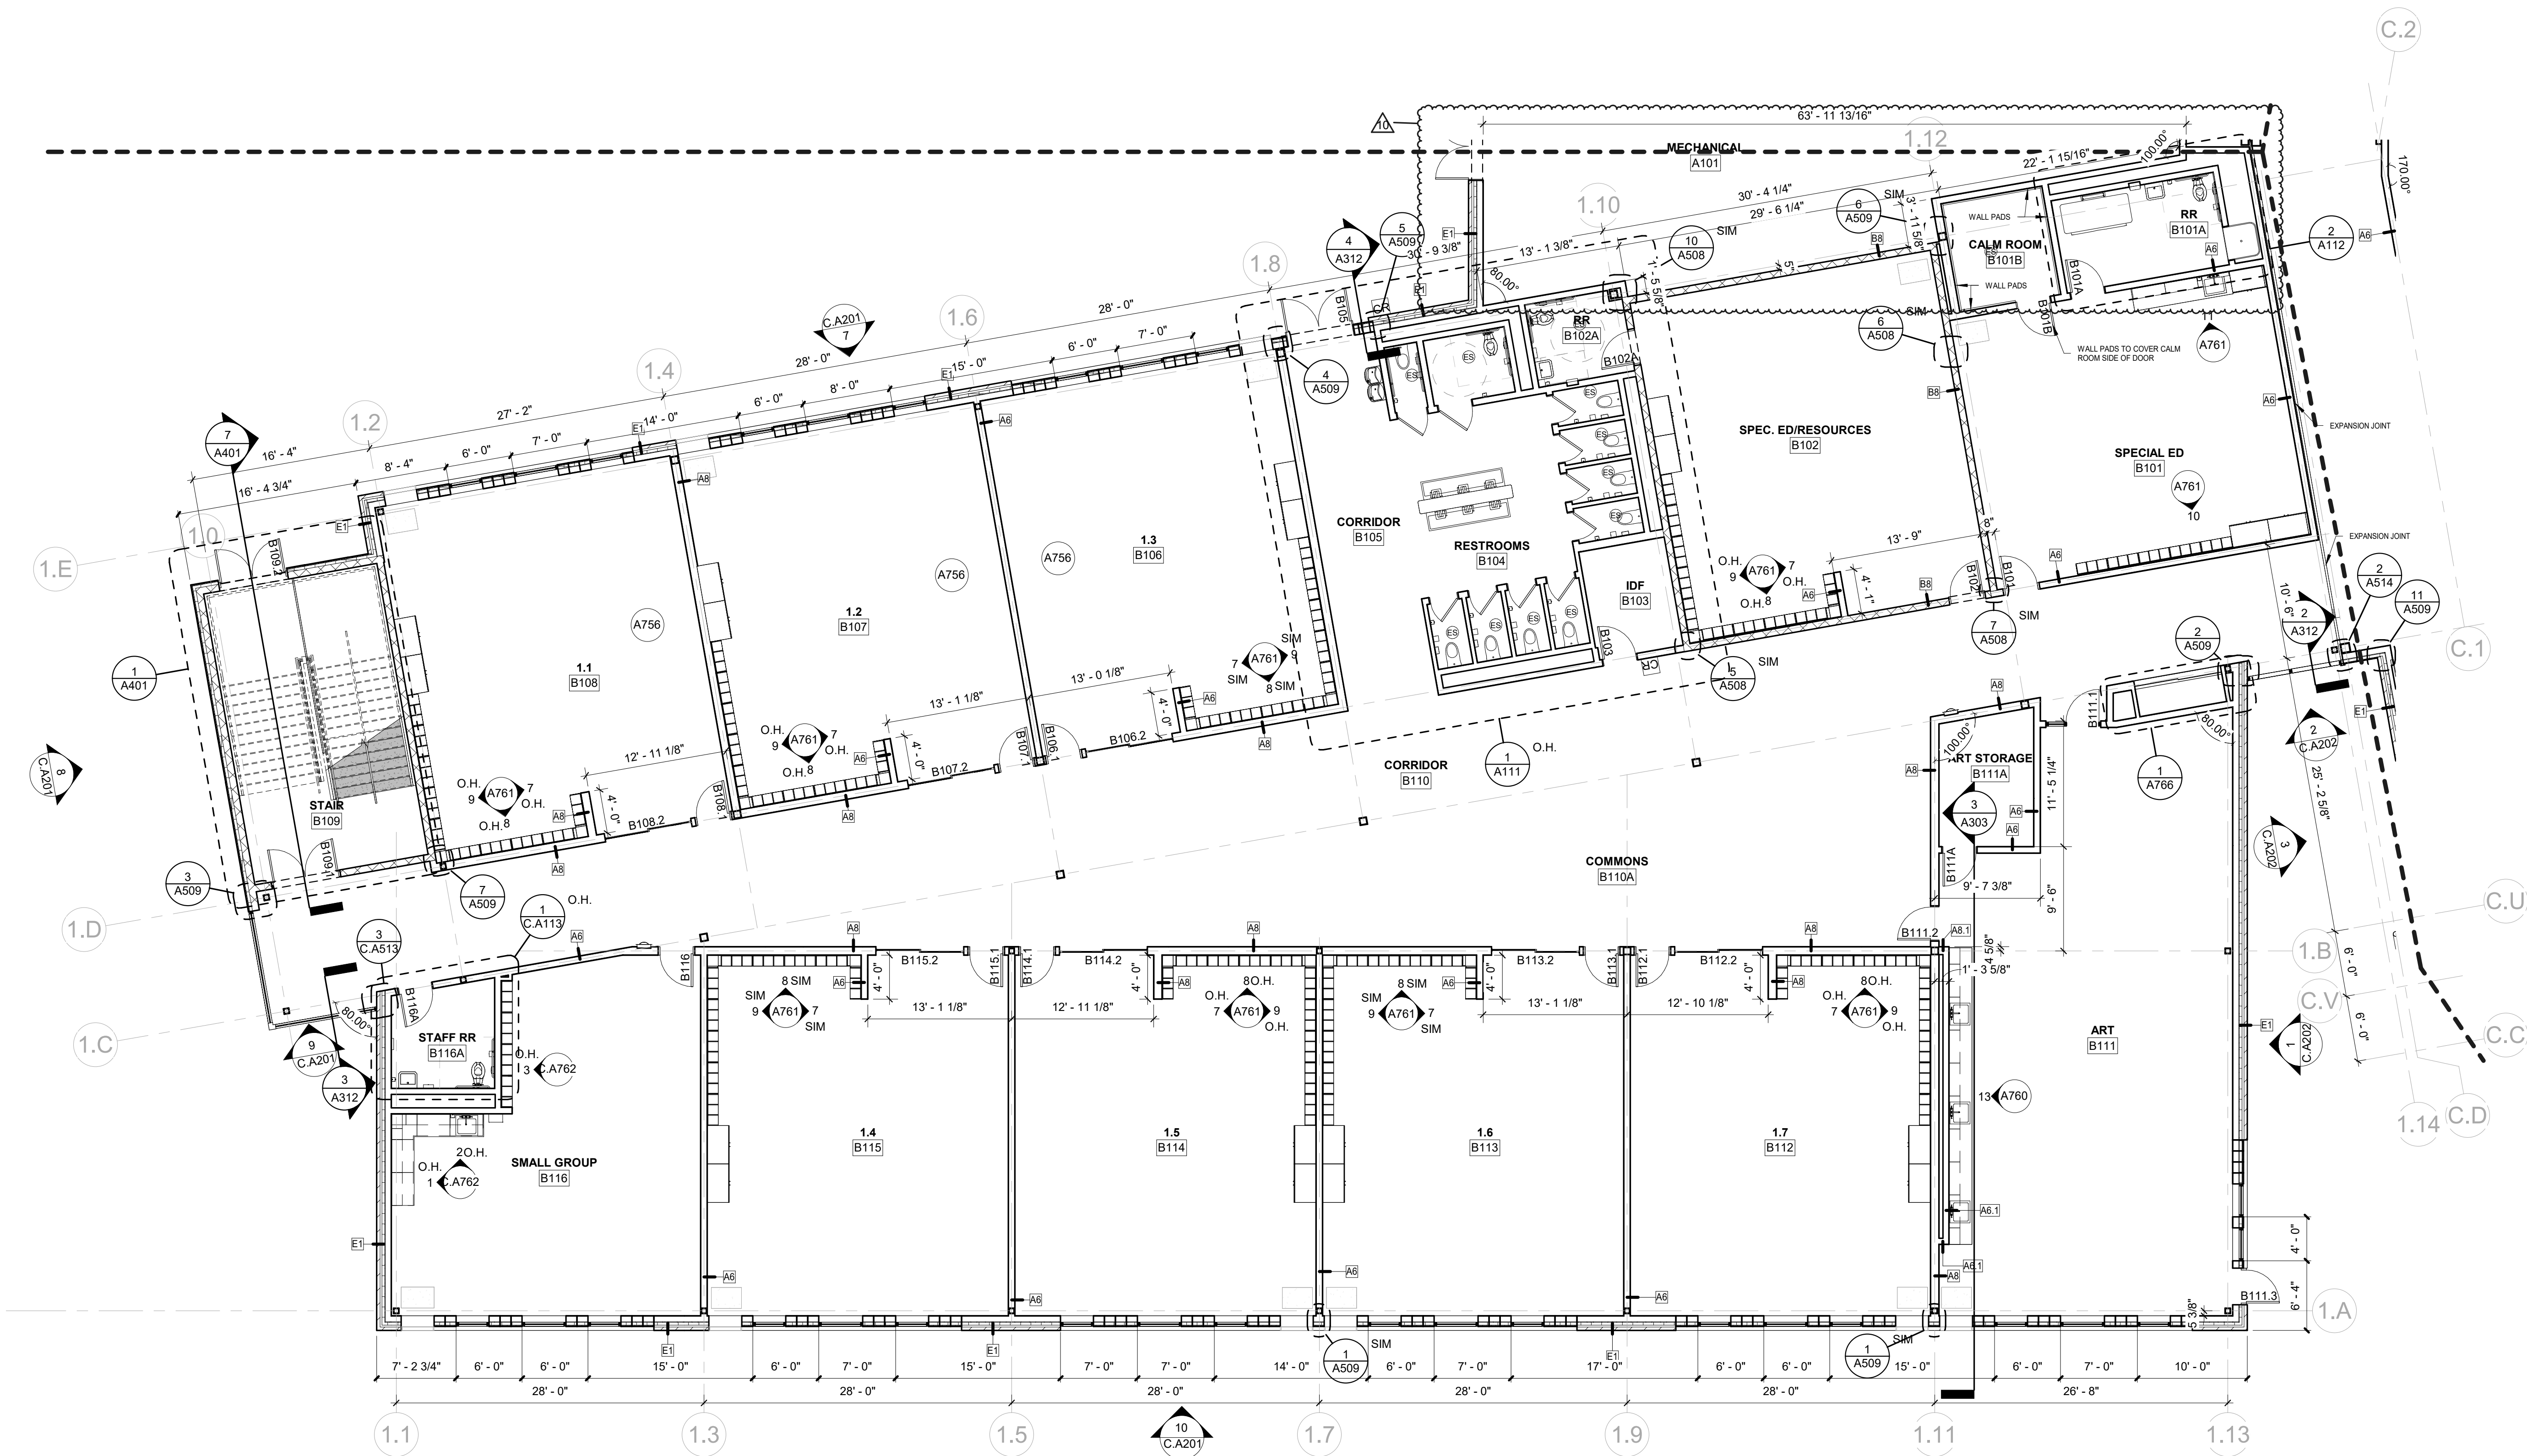

1 CT - FLOOR PLAN - FIRST FLOOR - UNIT B
SCALE: 1/8" = 1'-0"

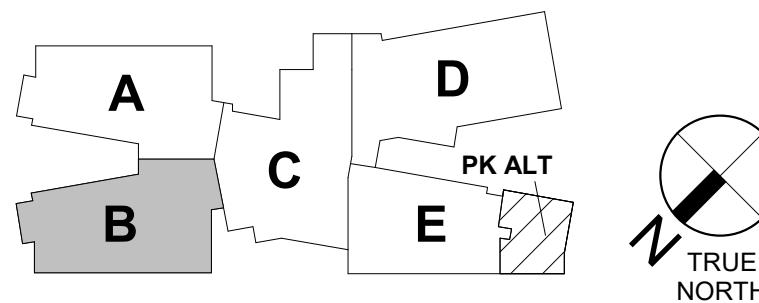

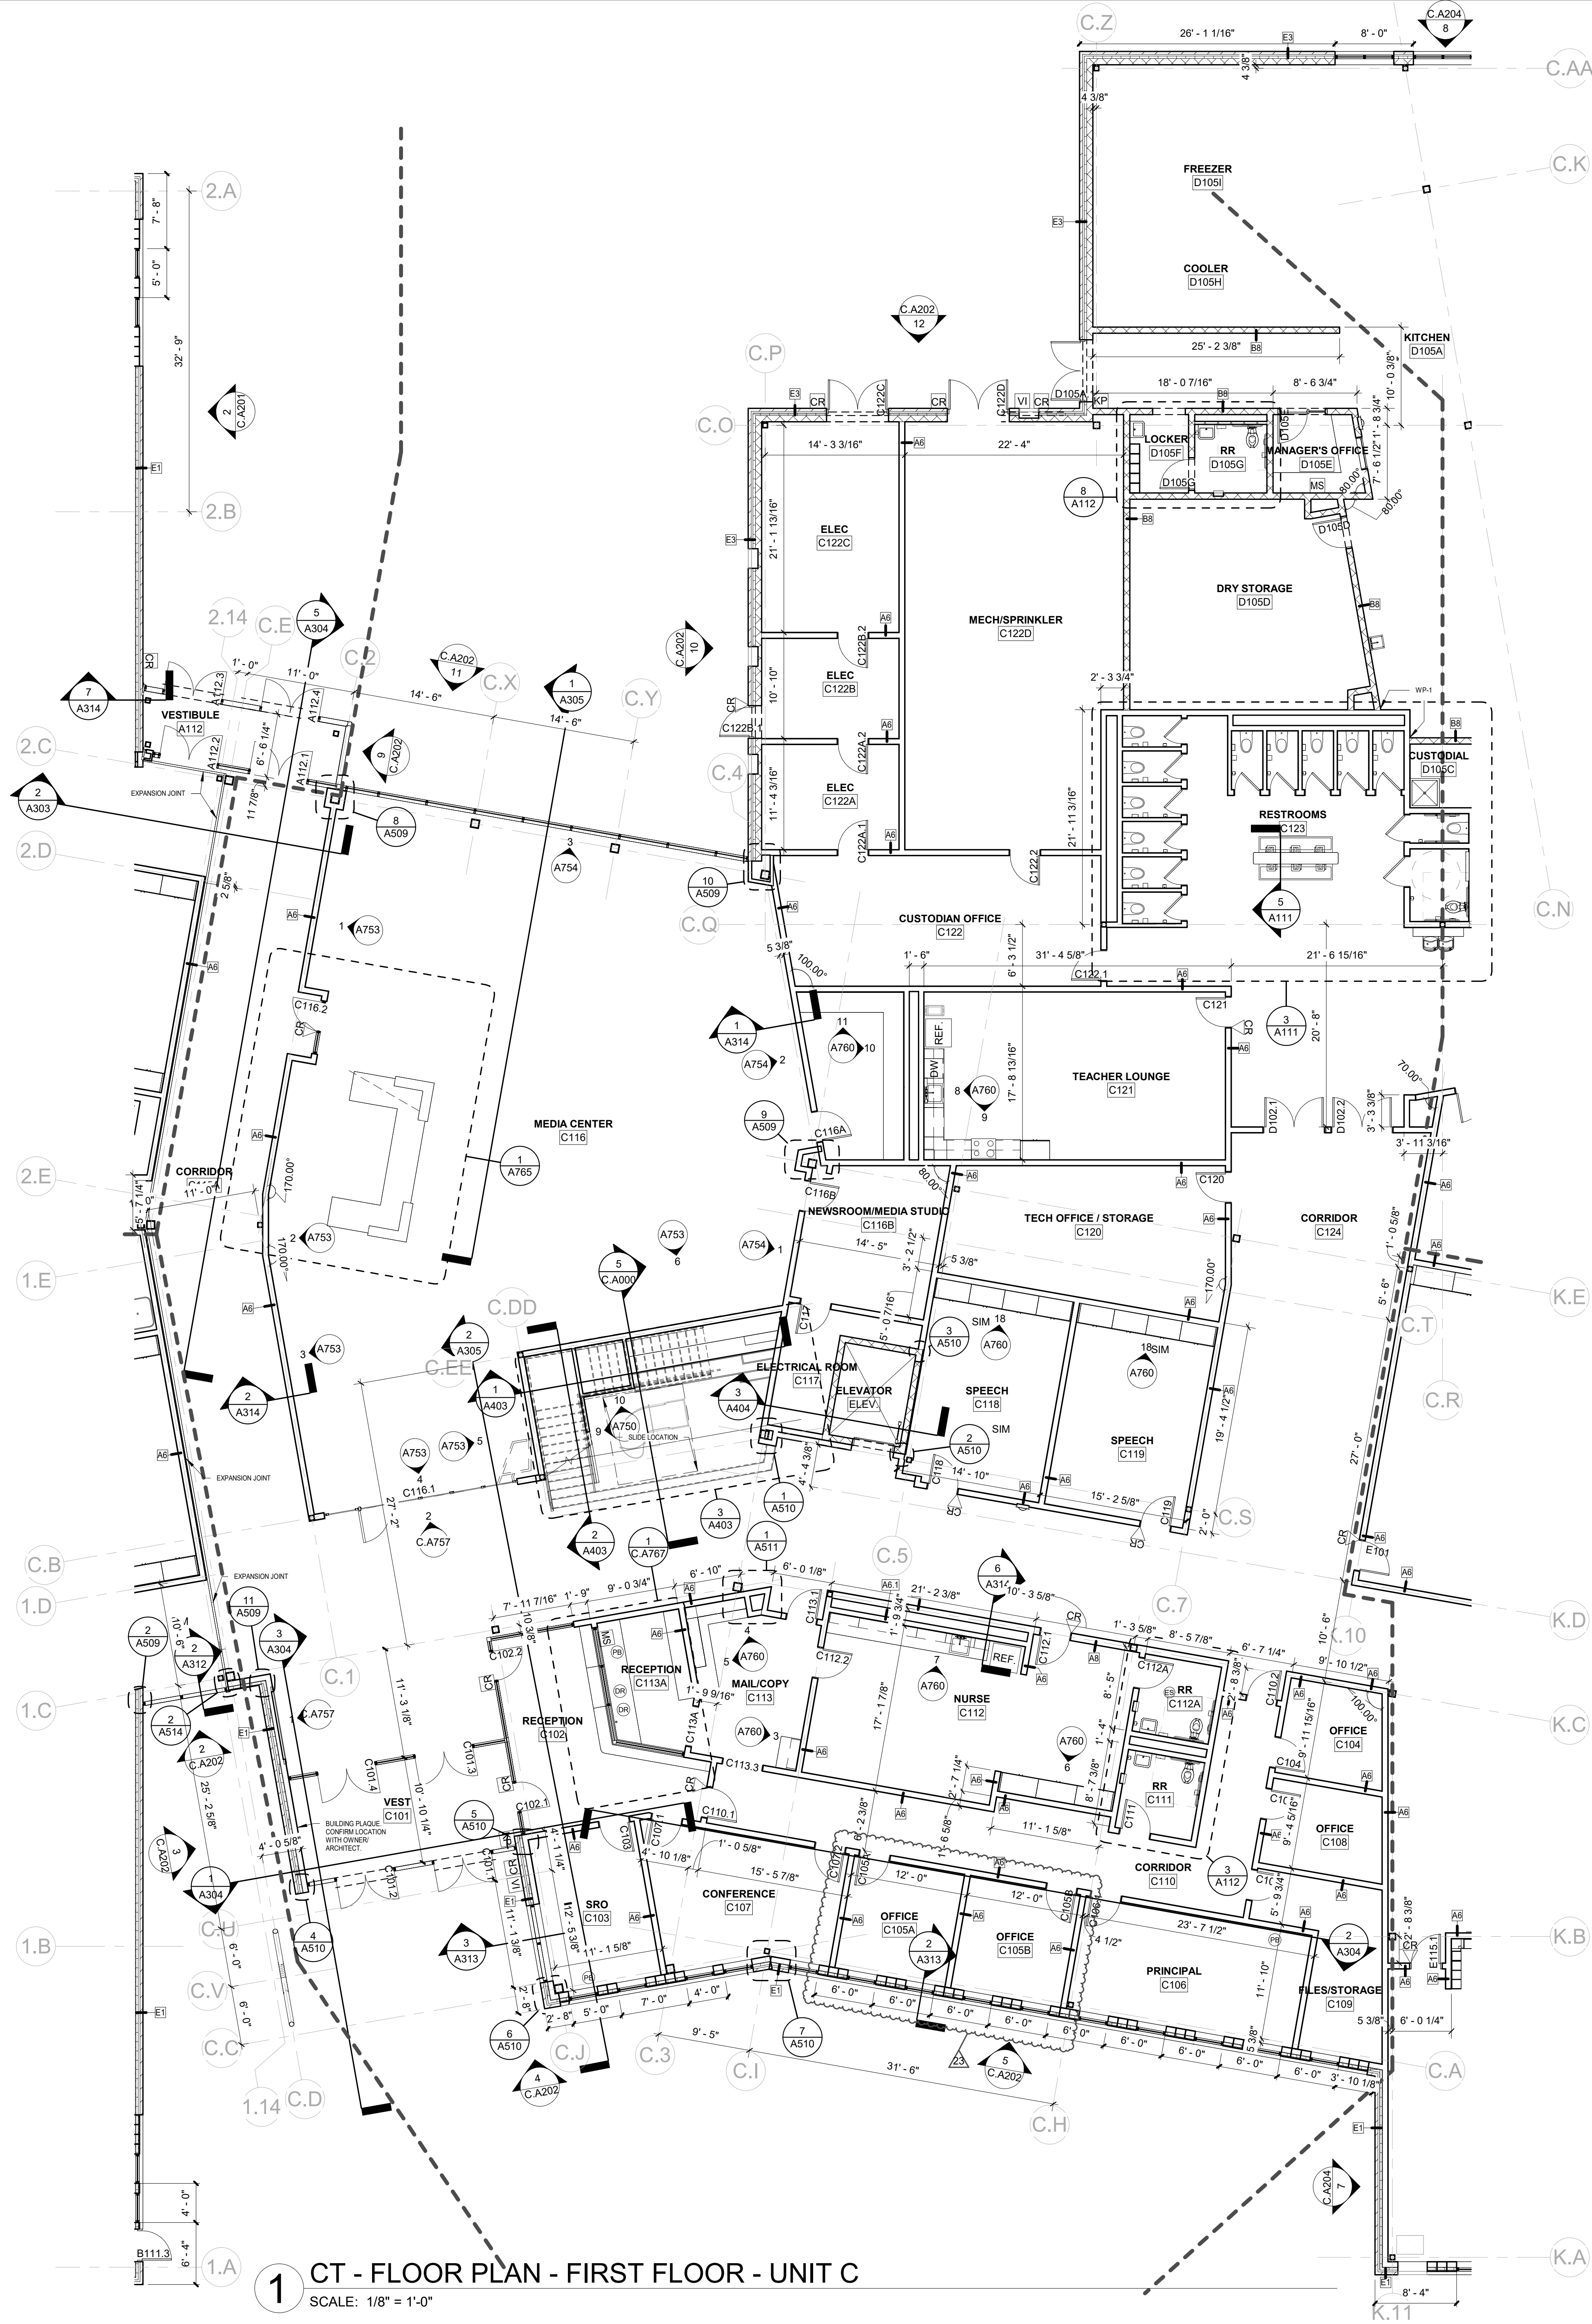

GENERAL NOTES - FLOOR PLAN

- 1. PROVIDE FULL HEIGHT CORNER GUARDS AT ALL OUTSIDE CORNERS WITH GYPSUM BOARD FINISH, FLOOR TO CEILING HEIGHT
- 2. PROVIDE BULL-NOSE FINISH ON ALL OUTSIDE CORNERS OF CMU WALLS FROM 8" ABOVE FINISH FLOOR TO ONE COURSE BELOW CEILING OR UP TO DECK WHERE NO CEILINGS ARE PRESENT. EXCEPT FOR CORNERS IN MECHANICAL ROOMS, STORAGE ROOMS, AND NON-PUBLIC AREAS. AT WINDOW OPENINGS BEGIN 8" ABOVE WINDOW SILL AND 8" BELOW WINDOW HEAD.
- 3. SEE ELEVATIONS FOR MASONRY TYPE AND SIZE.
- 4. PROVIDE SOLID SURFACE WINDOW SILLS @ ALL STOREFRONT GLAZING SILLS ABOVE FINISHED FLOOR HEIGHT. WINDOW SILL TO EXTEND 1" PAST FINISHED WALL SURFACE, TYP. UNLESS OTHERWISE NOTED.
- 5. VIF ALL DIMENSIONS FOR WINDOWS AND CASEWORK.
- 6. FOR ALL RESTROOMS AND WET WALLS WITH GYPSUM WALL FINISH, REPLACE 5/8" TYPE "X" GYPSUM BOARD WITH 5/8" MOISTURE RESISTANT GYPSUM BOARD. SEE SPECS FOR DETAILS.
- 7. WALLS TO GO UP TO DECK UNLESS OTHERWISE NOTED.
- 8. PROVIDE MANUAL WINDOW SHADES AT ALL EXTERIOR WINDOW LOCATIONS UNLESS OTHERWISE NOTED.
- 9. IN CLASSROOM FCU'S AND FINISHED CABINET TO BE PROVIDED BY MECH. REF. M-SERIES.
- 10. ALL CLASSROOMS TO RECIEVE TEACHING WALL TYPE A UNLESS OTHERWISE NOTED.

RATIO

101 S PENNSYLVANIA ST.
INDIANAPOLIS, IN 46204

j.lake
JAMIE LAKE
ARCHITECTURE & DESIGN

129 QUARTERMASTER COURT
JEFFERSONVILLE, IN 47130

GREATER CLARK COUNTY SCHOOLS
CHARLESTOWN ELEMENTARY SCHOOL
603 MARKET STREET
CHARLESTOWN, IN 47111




REVISIONS:	#	Date	Desc.
	4	07/05/2023	ADDENDUM4
	J	07/11/24	REV # 129
	23	12/12/24	UNIT C OFFICES

ISSUED FOR CONSTRUCTION

PROJECT: #22107
DATE: 08/10/2023
DRAWN BY: Author

FLOOR PLAN -
FIRST FLOOR -
UNIT C

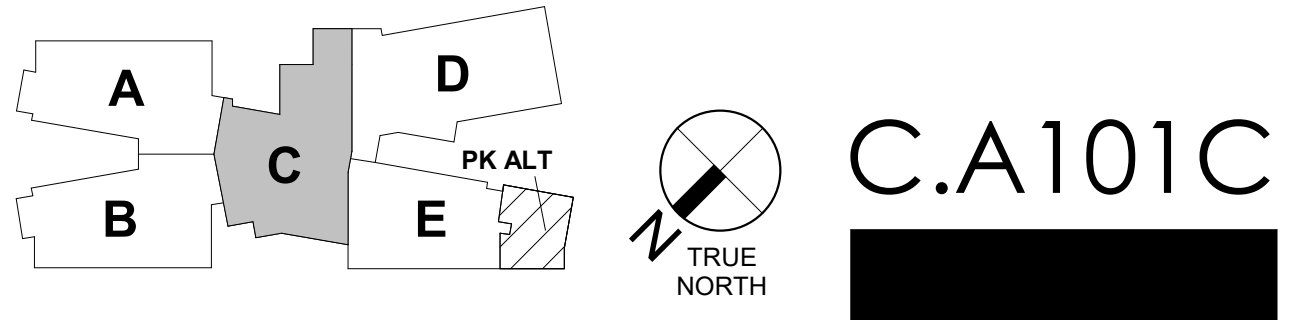



C.A101C

REVISIONS:	#	Date	Desc.
	1	09/14/23	ADDENDUM #1
	8	10/27/23	STEEL REVISIONS
	J	07/11/24	REF # 129
	20	09/15/24	REF #142


ISSUED FOR CONSTRUCTION

PROJECT: #22107
DATE: 08/10/2023
DRAWN BY: Author

FLOOR PLAN -
FIRST FLOOR -
UNIT D

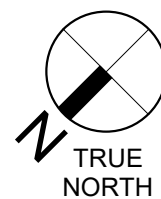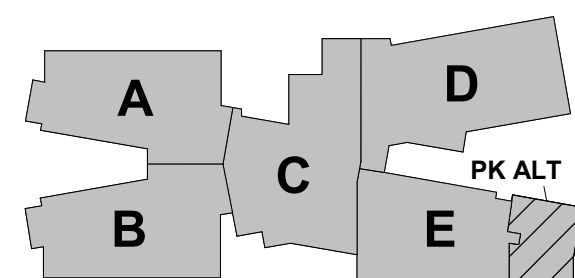

C.A101D

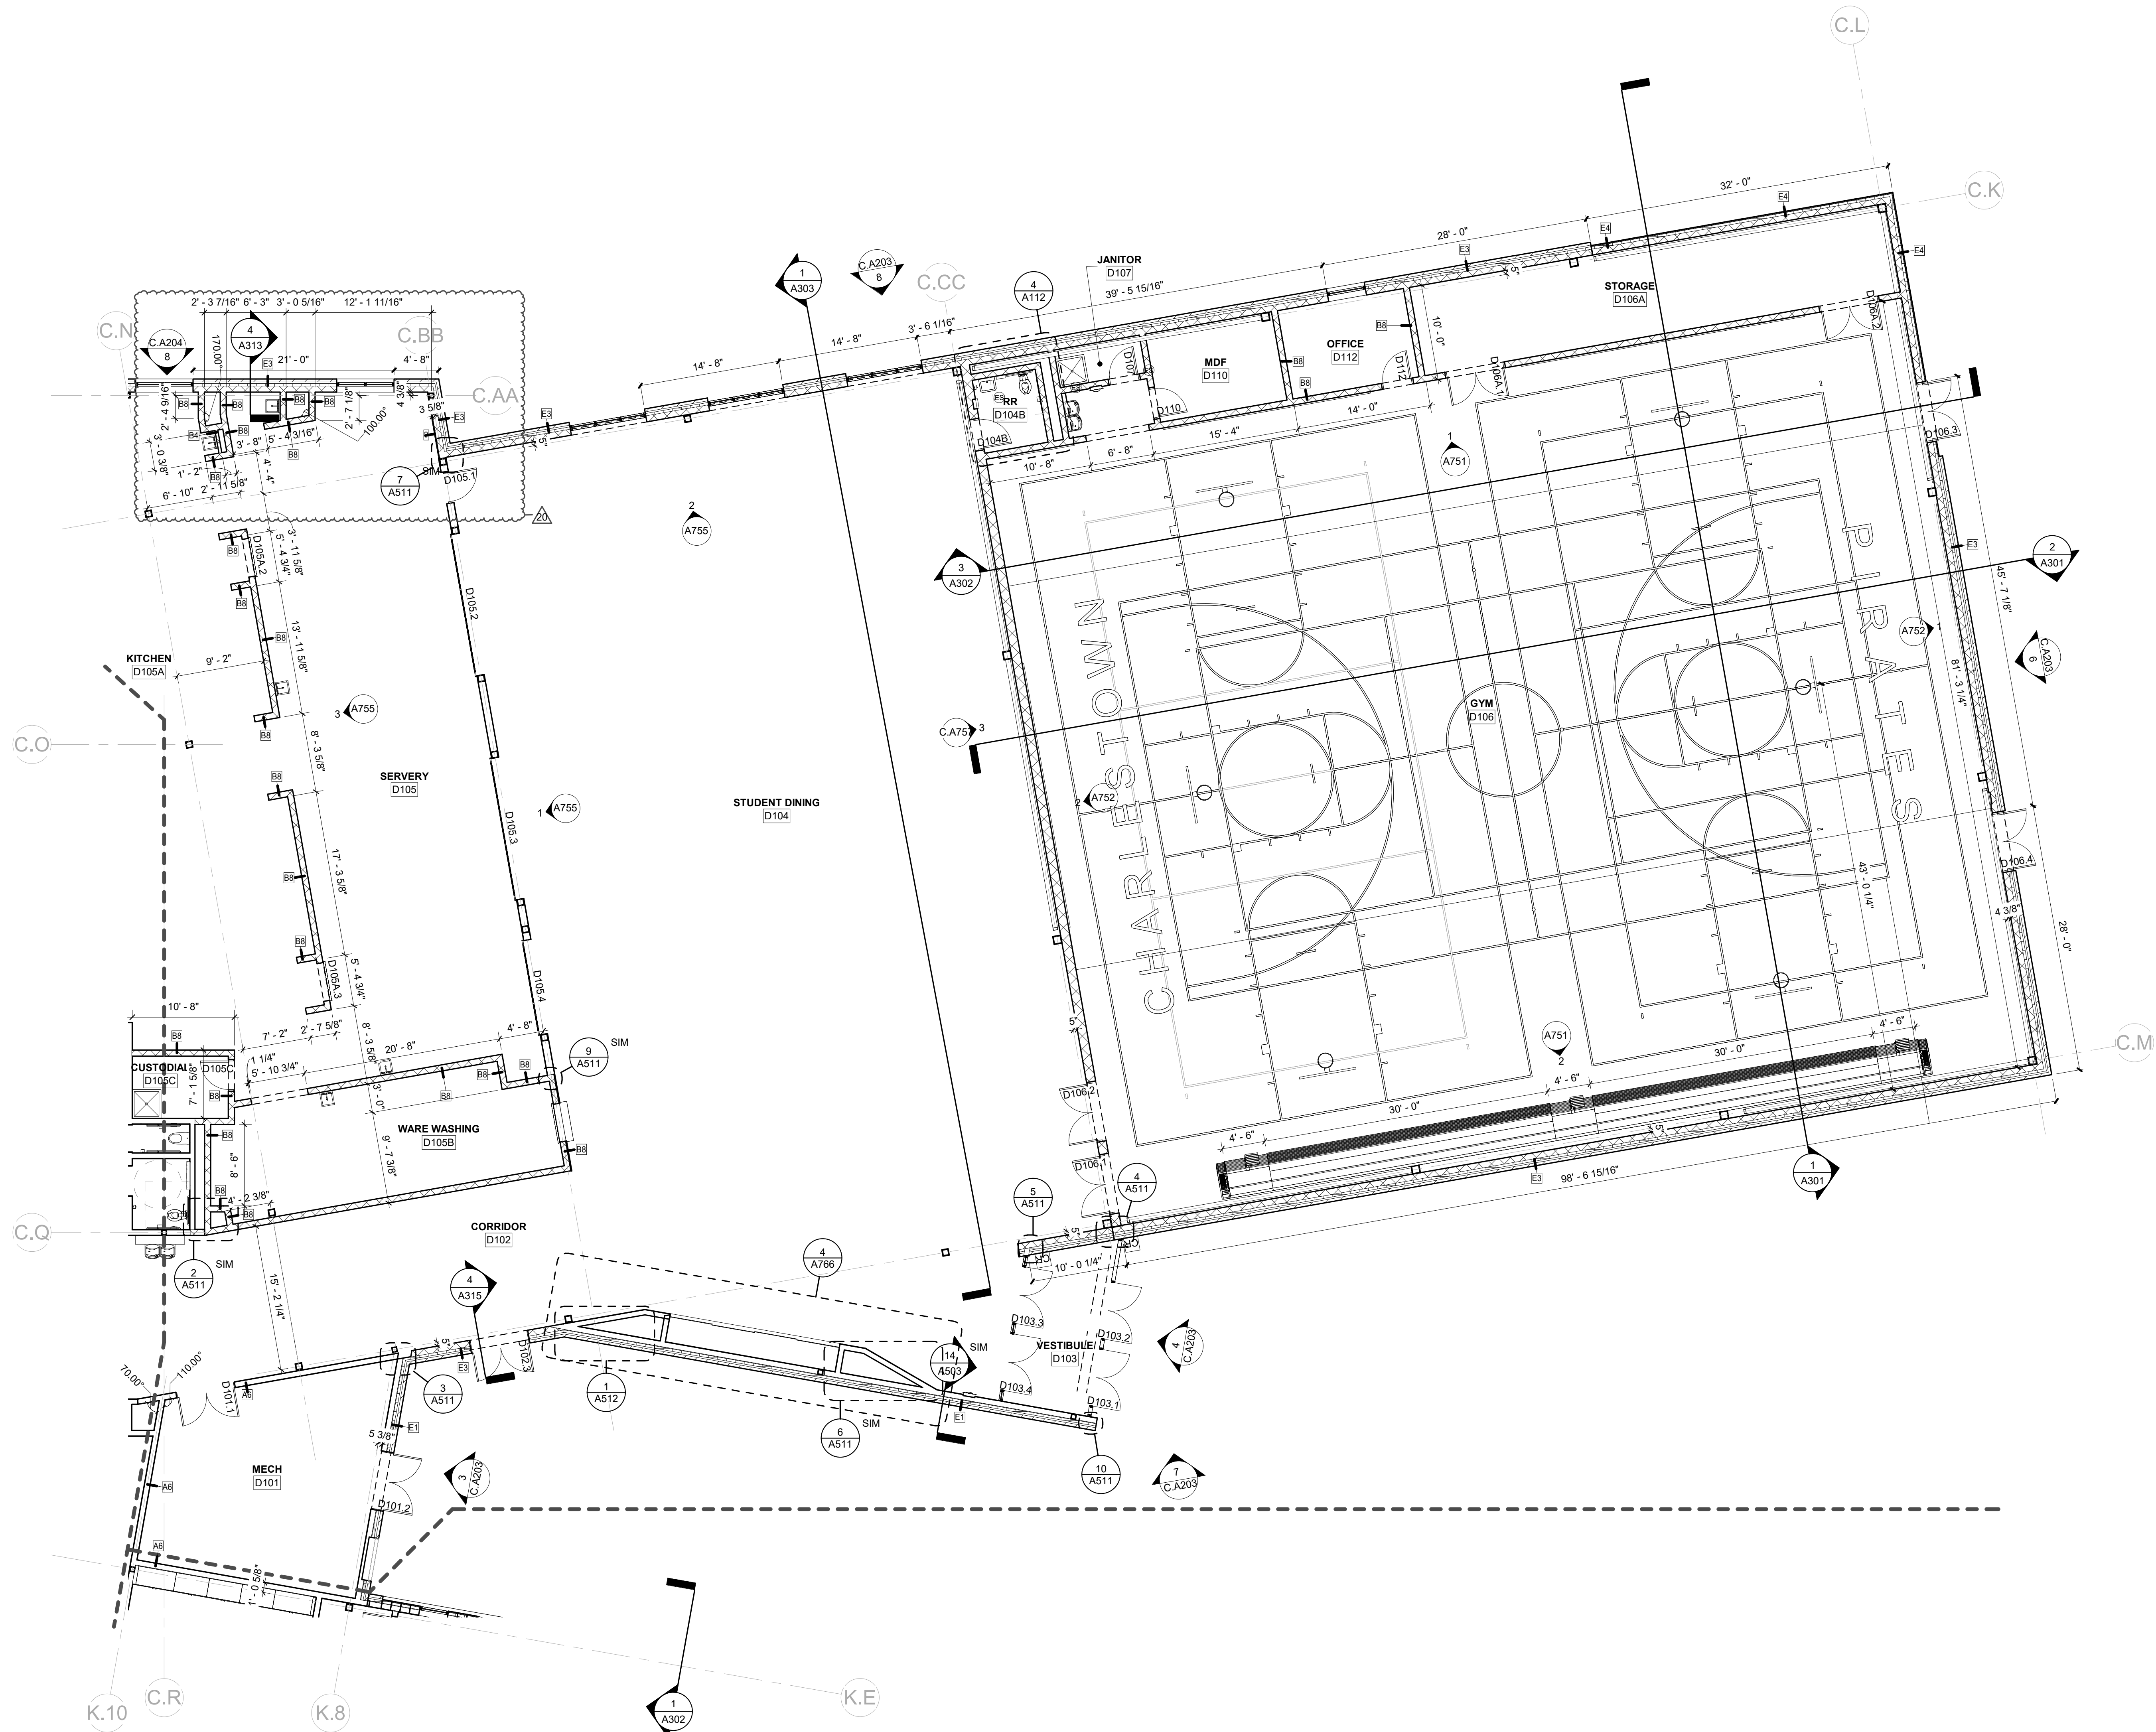

1 CT - FLOOR PLAN - FIRST FLOOR - UNIT D
SCALE: 1/8" = 1'-0"

GENERAL NOTES - FLOOR PLAN

1. PROVIDE FULL HEIGHT CORNER GUARDS AT ALL OUTSIDE CORNERS WITH GYPSUM BOARD FINISH, FLOOR TO CEILING HEIGHT
2. PROVIDE BULL-NOSE FINISH ON ALL OUTSIDE CORNERS OF CMU WALLS FROM 8" ABOVE FINISH FLOOR TO ONE COURSE BELOW CEILING OR UP TO DECK WHERE NO CEILINGS ARE PRESENT. EXCEPT FOR CORNERS IN MECHANICAL ROOMS, STORAGE ROOMS, AND NON-PUBLIC AREAS. AT WINDOW OPENINGS BEGIN 8" ABOVE WINDOW SILL AND 8" BELOW WINDOW HEAD.
3. SEE ELEVATIONS FOR MASONRY TYPE AND SIZE.
4. PROVIDE SOLID SURFACE WINDOW SILLS @ ALL STOREFRONT GLAZING SILLS ABOVE FINISHED FLOOR HEIGHT. WINDOW SILL TO EXTEND 1" PAST FINISHED WALL SURFACE, TYP. UNLESS OTHERWISE NOTED.
5. VIF ALL DIMENSIONS FOR WINDOWS AND CASEWORK.
6. FOR ALL RESTROOMS AND WET WALLS WITH GYPSUM WALL FINISH, REPLACE 5/8" TYPE "X" GYPSUM BOARD WITH 5/8" MOISTURE RESISTANT GYPSUM BOARD, SEE SPECS FOR DETAILS.
7. WALLS TO GO UP TO DECK UNLESS OTHERWISE NOTED.
8. PROVIDE MANUAL WINDOW SHADES AT ALL EXTERIOR WINDOW LOCATIONS UNLESS OTHERWISE NOTED.
9. IN CLASSROOM FCUs AND FINISHED CABINET TO BE PROVIDED BY MECH. REF. M-SERIES.
10. ALL CLASSROOMS TO RECIEVE TEACHING WALL TYPE A UNLESS OTHERWISE NOTED.


RATIO

101 S PENNSYLVANIA ST.
INDIANAPOLIS, IN 46204

j.lake
JAMIE LAKE
ARCHITECTURE & DESIGN

129 QUARTERMASTER COURT
JEFFERSONVILLE, IN 47130

GREATER CLARK COUNTY SCHOOLS
CHARLESTOWN ELEMENTARY SCHOOL
603 MARKET STREET
CHARLESTOWN, IN 47111


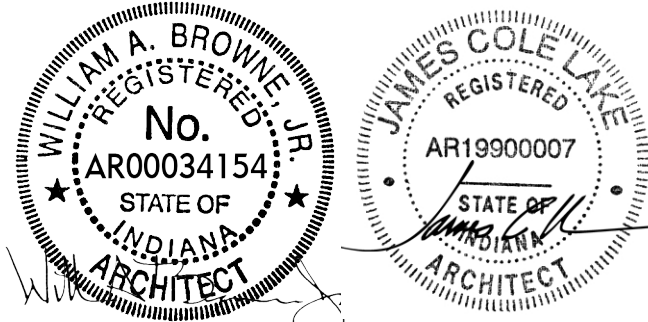


REVISIONS:			
#	Date	Desc.	
J	07/11/24	RFI # 129	


ISSUED FOR CONSTRUCTION

PROJECT: #22107
DATE: 08/10/2023
DRAWN BY: Author

FLOOR PLAN -
FIRST FLOOR -
UNIT E

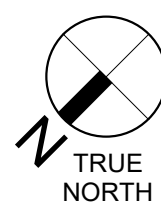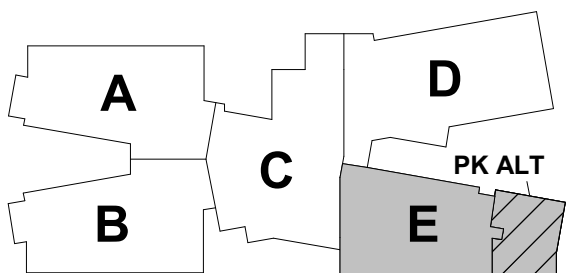

C.A101E

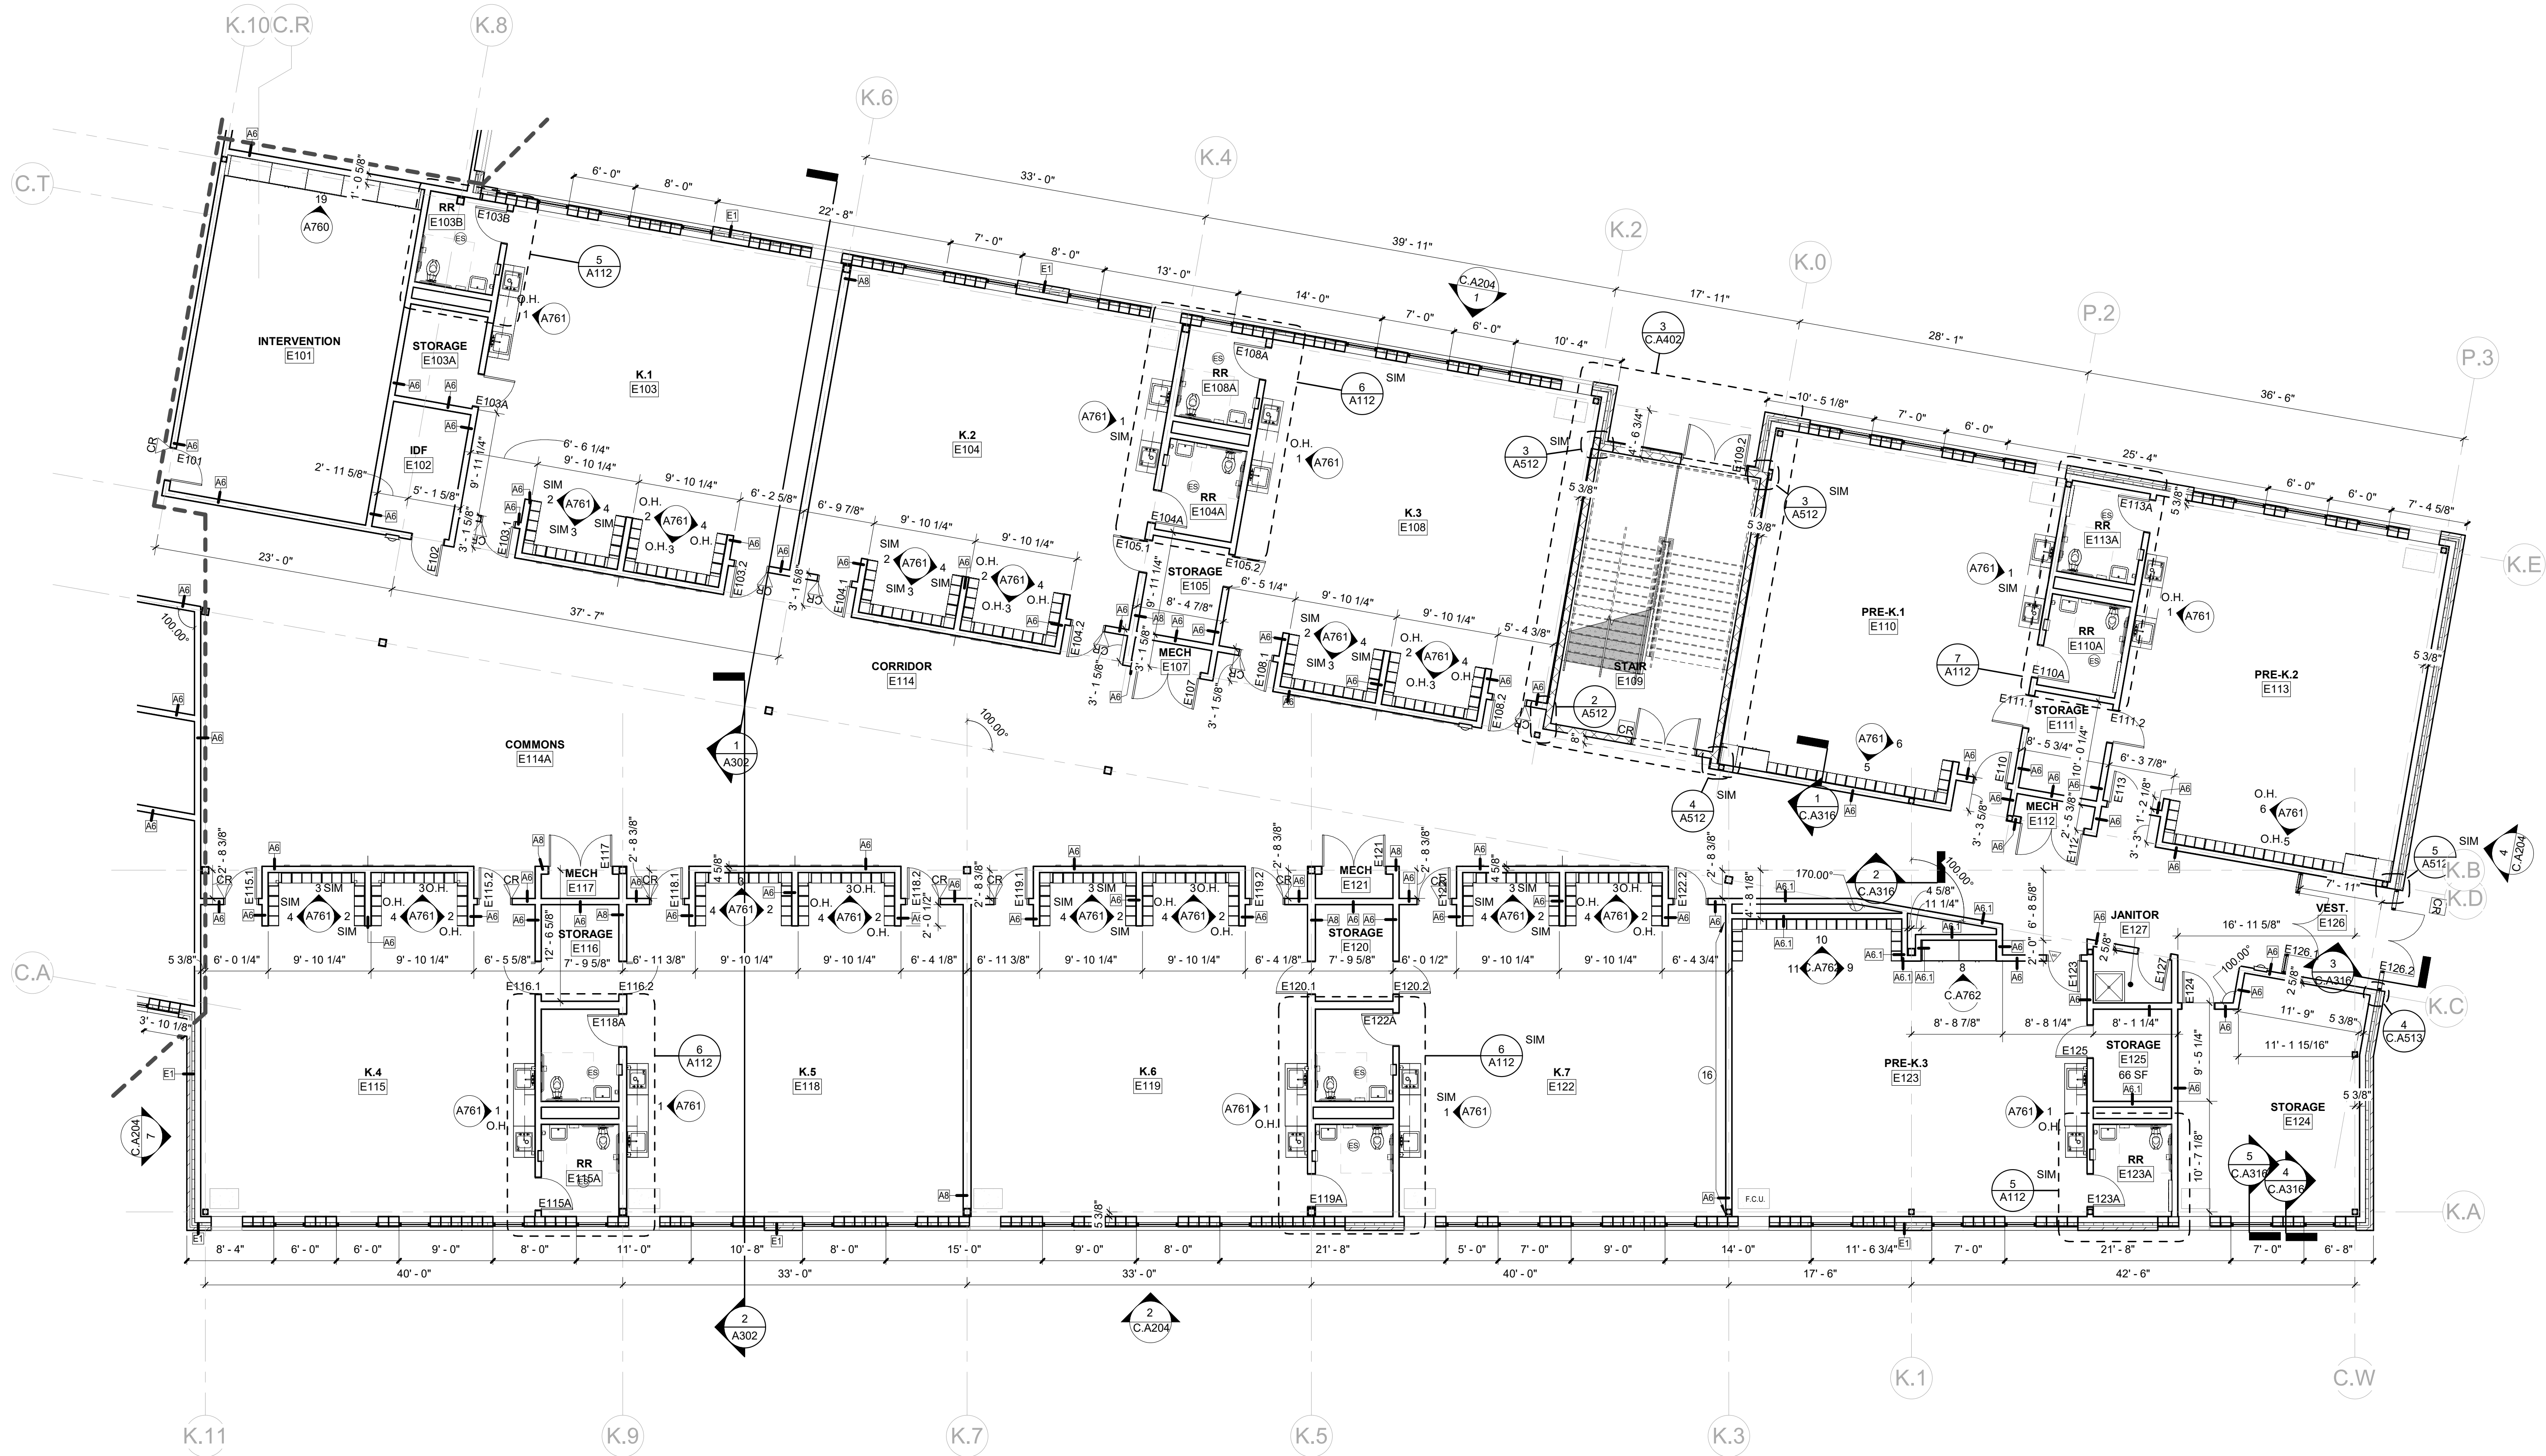

1 ENLARGED PLAN - E110A/E113A
SCALE: 1/8" = 1'-0"

GENERAL NOTES - FLOOR PLAN

1. PROVIDE FULL HEIGHT CORNER GUARDS AT ALL OUTSIDE CORNERS WITH GYPSUM BOARD FINISH. FLOOR TO CEILING HEIGHT
2. PROVIDE BULL-NOSE FINISH ON ALL OUTSIDE CORNERS OF CMU WALLS FROM 8" ABOVE FINISH FLOOR TO ONE COURSE BELOW CEILING OR UP TO DECK WHERE NO CEILINGS ARE PRESENT. EXCEPT FOR CORNERS IN MECHANICAL ROOMS, STORAGE ROOMS, AND NON-PUBLIC AREAS. AT WINDOW OPENINGS BEGIN 8" ABOVE WINDOW SILL AND 8" BELOW WINDOW HEAD.
3. SEE ELEVATIONS FOR MASONRY TYPE AND SIZE.
4. PROVIDE SOLID SURFACE WINDOW SILLS @ ALL STOREFRONT GLAZING SILLS ABOVE FINISHED FLOOR HEIGHT. WINDOW SILL TO EXTEND 1" PAST FINISHED WALL SURFACE, TYP. UNLESS OTHERWISE NOTED.
5. VIF ALL DIMENSIONS FOR WINDOWS AND CASEWORK.
6. FOR ALL RESTROOMS AND WET WALLS WITH GYPSUM WALL FINISH, REPLACE 5/8" TYPE "X" GYPSUM BOARD WITH 5/8" MOISTURE RESISTANT GYPSUM BOARD, SEE SPECS FOR DETAILS.
7. WALLS TO GO UP TO DECK UNLESS OTHERWISE NOTED.
8. PROVIDE MANUAL WINDOW SHADES AT ALL EXTERIOR WINDOW LOCATIONS UNLESS OTHERWISE NOTED.
9. IN CLASSROOM FCUs AND FINISHED CABINET TO BE PROVIDED BY MECH. REF. M-SERIES.
10. ALL CLASSROOMS TO RECIEVE TEACHING WALL TYPE A UNLESS OTHERWISE NOTED.


RATIO

101 S PENNSYLVANIA ST.
INDIANAPOLIS, IN 46204

j.lake
JAMIE LAKE
ARCHITECTURE & DESIGN

129 QUARTERMASTER COURT
JEFFERSONVILLE, IN 47130


GREATER CLARK COUNTY SCHOOLS
CHARLESTOWN ELEMENTARY SCHOOL
603 MARKET STREET
CHARLESTOWN, IN 47111

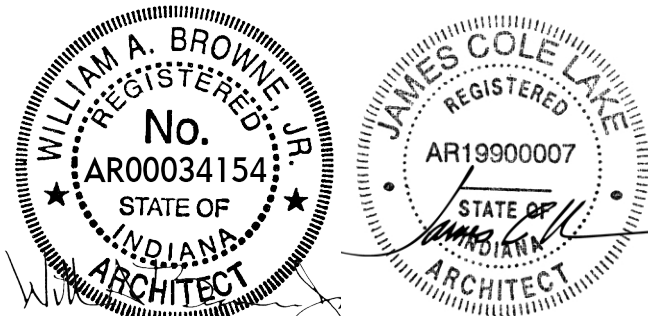


REVISIONS:	
#	Date
ISSUED FOR CONSTRUCTION	

PROJECT: #22107
DATE: 08/10/2023
DRAWN BY: Author

FLOOR PLAN -
SECOND FLOOR
- UNIT A

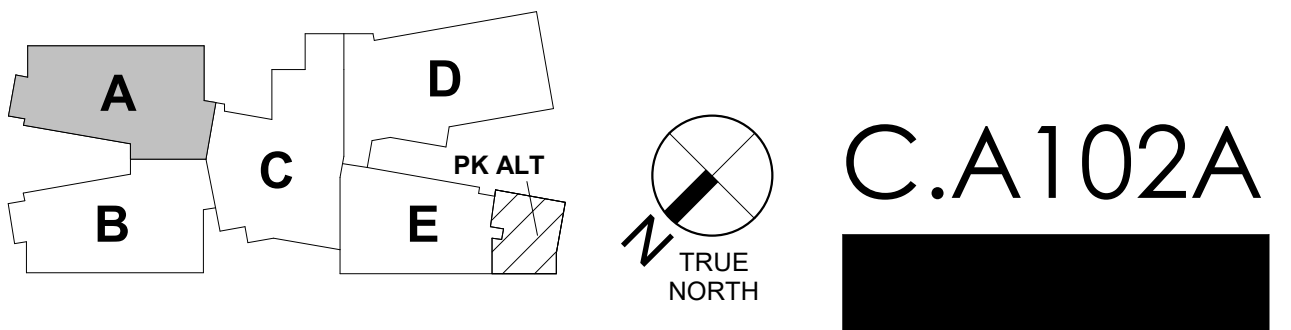

C.A102A

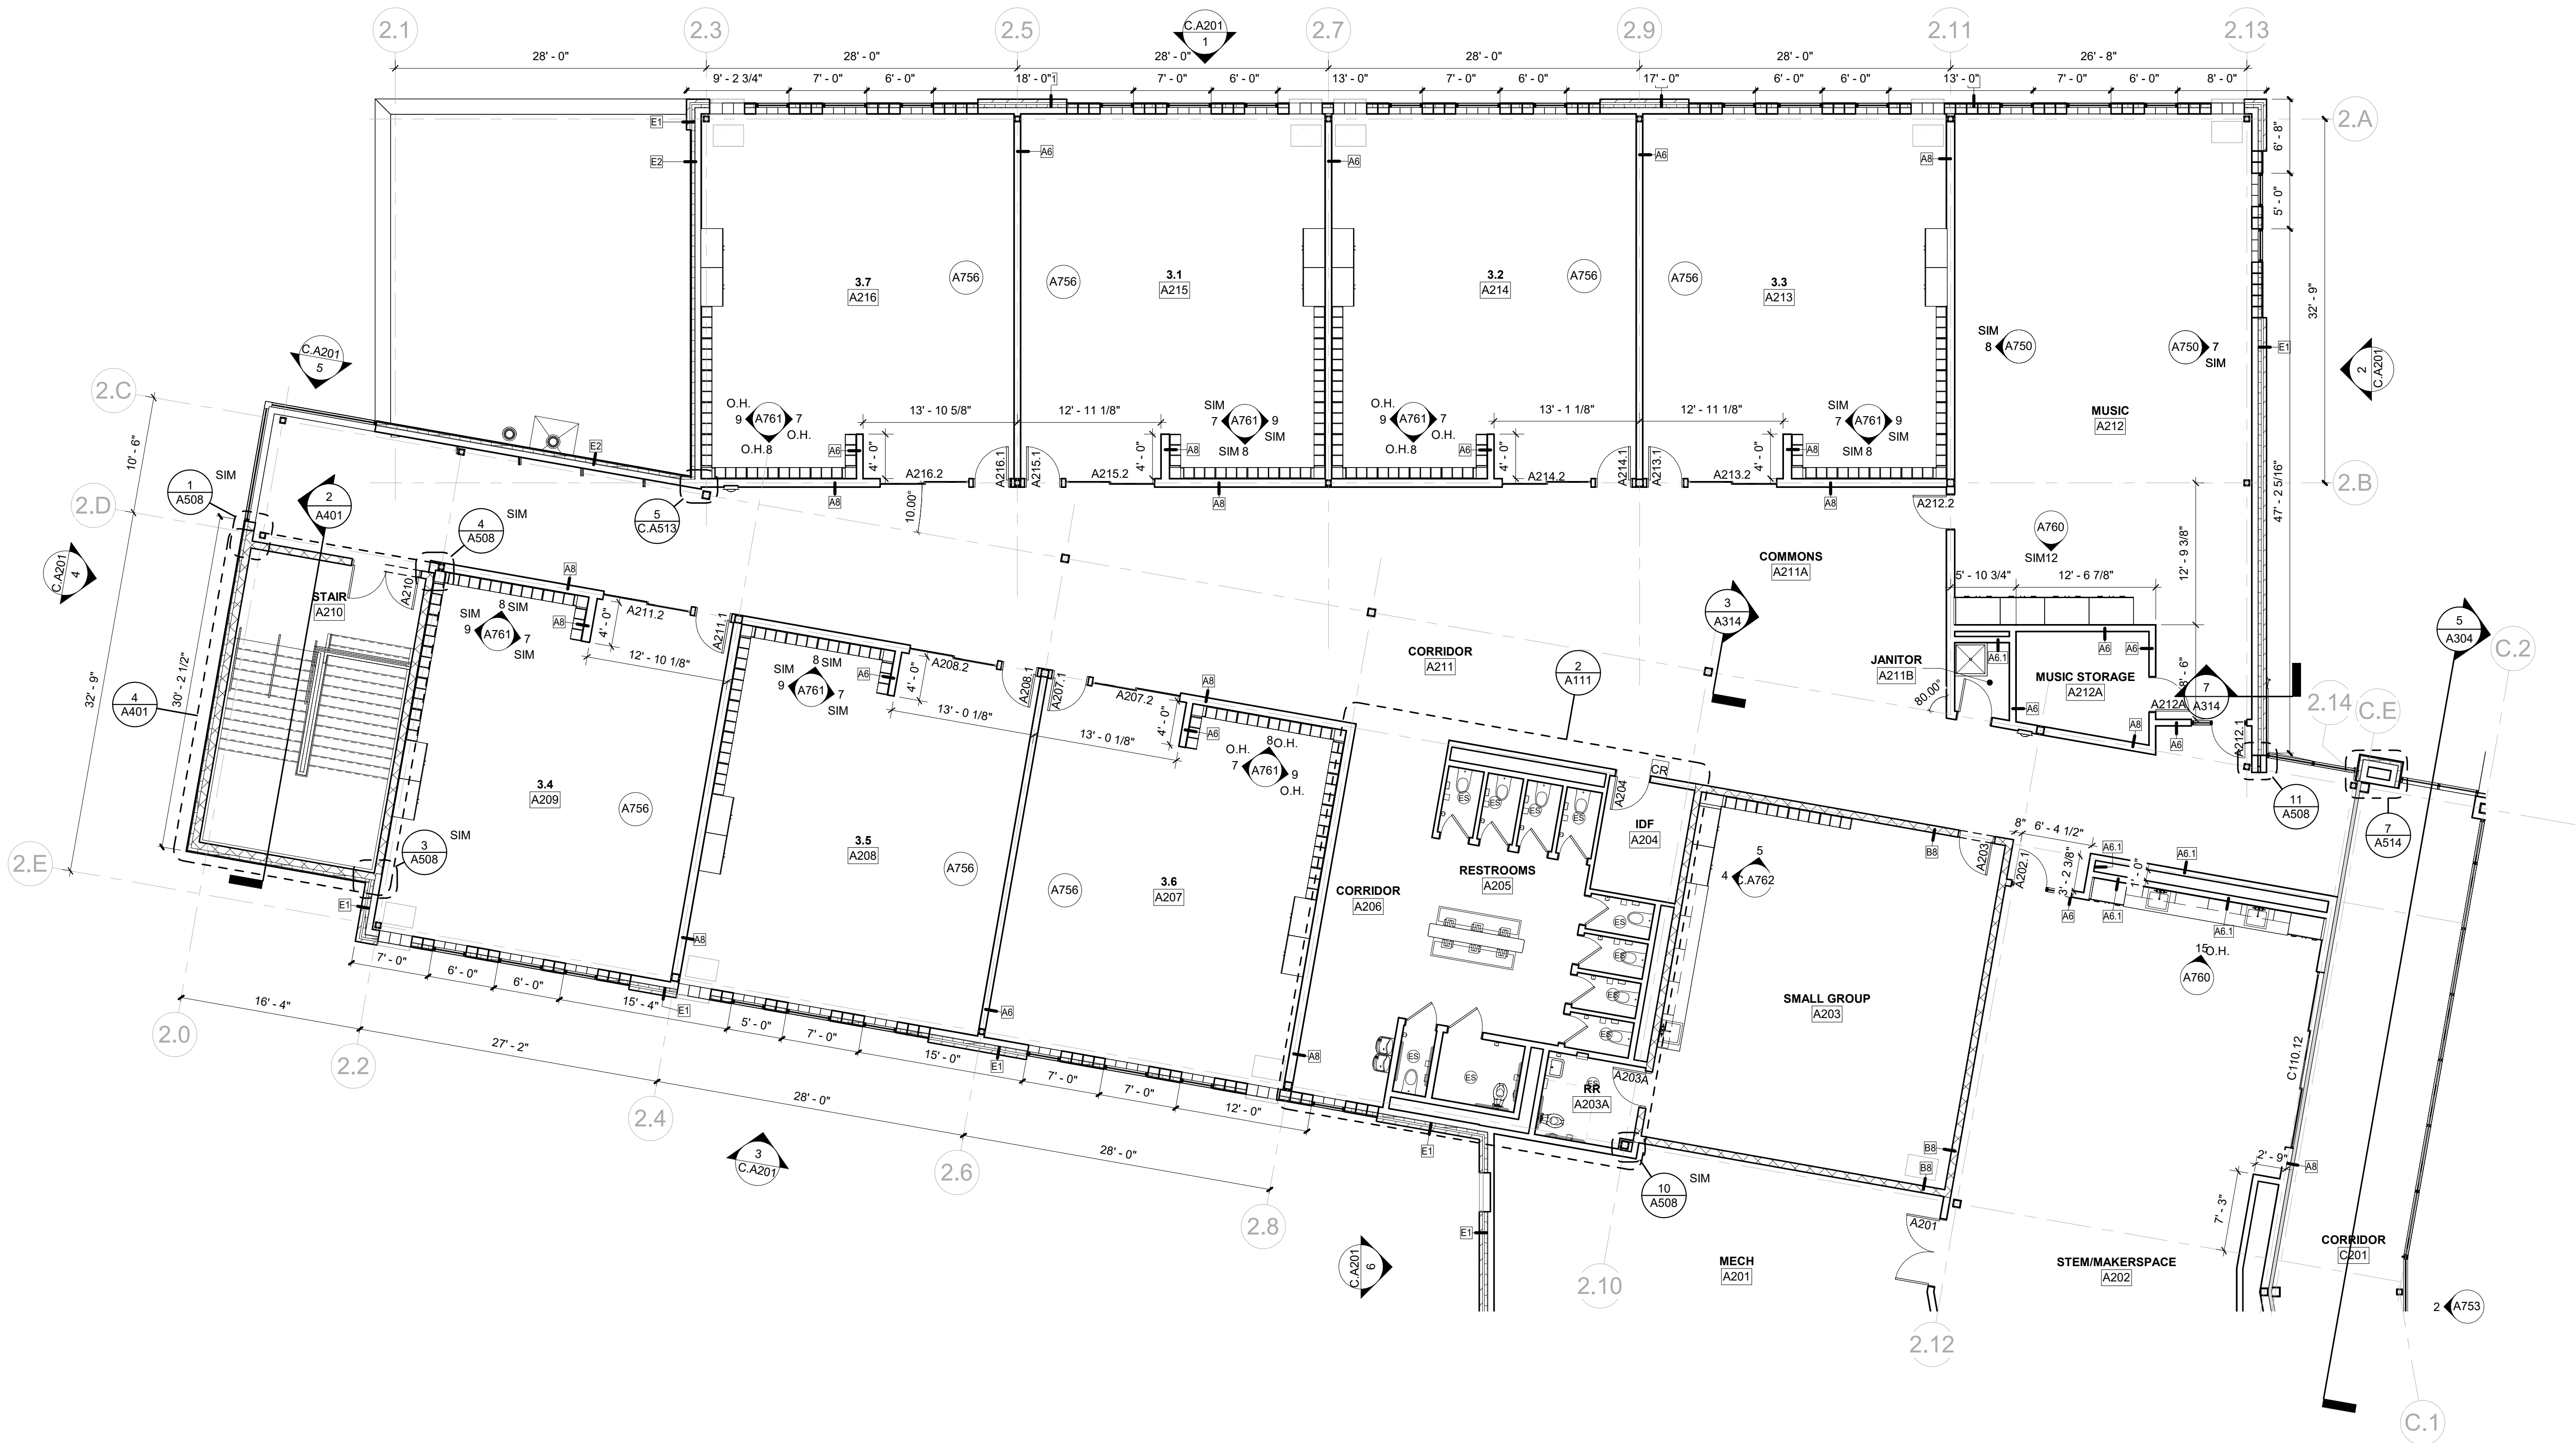

1 CT - FLOOR PLAN - SECOND FLOOR - UNIT A
SCALE: 1/8" = 1'-0"

GENERAL NOTES - FLOOR PLAN

1. PROVIDE FULL HEIGHT CORNER GUARDS AT ALL OUTSIDE CORNERS WITH GYPSUM BOARD FINISH. FLOOR TO CEILING HEIGHT.
2. PROVIDE BULL-NOSE FINISH ON ALL OUTSIDE CORNERS OF CMU WALLS FROM 8" ABOVE FINISH FLOOR TO ONE COURSE BELOW CEILING OR UP TO DECK WHERE NO CEILINGS ARE PRESENT. EXCEPT FOR CORNERS IN MECHANICAL ROOMS, STORAGE ROOMS, AND NON-PUBLIC AREAS. AT WINDOW OPENINGS BEGIN 8" ABOVE WINDOW SILL AND 8" BELOW WINDOW HEAD.
3. SEE ELEVATIONS FOR MASONRY TYPE AND SIZE.
4. PROVIDE SOLID SURFACE WINDOW SILLS @ ALL STOREFRONT GLAZING SILLS ABOVE FINISHED FLOOR HEIGHT. WINDOW SILL TO EXTEND 1" PAST FINISHED WALL SURFACE, TYP. UNLESS OTHERWISE NOTED.
5. VIF ALL DIMENSIONS FOR WINDOWS AND CASEWORK.
6. FOR ALL RESTROOMS AND WET WALLS WITH GYPSUM WALL FINISH, REPLACE 5/8" TYPE "X" GYPSUM BOARD WITH 5/8" MOISTURE RESISTANT GYPSUM BOARD, SEE SPECS FOR DETAILS.
7. WALLS TO GO UP TO DECK UNLESS OTHERWISE NOTED.
8. PROVIDE MANUAL WINDOW SHADES AT ALL EXTERIOR WINDOW LOCATIONS UNLESS OTHERWISE NOTED.
9. IN CLASSROOM FCU'S AND FINISHED CABINET TO BE PROVIDED BY MECH. REF. M-SERIES.
10. ALL CLASSROOMS TO RECIEVE TEACHING WALL TYPE A UNLESS OTHERWISE NOTED.


RATIO

101 S PENNSYLVANIA ST.
INDIANAPOLIS, IN 46204

j.lake
JAMIE LAKE
ARCHITECTURE & DESIGN

129 QUARTERMASTER COURT
JEFFERSONVILLE, IN 47130


GREATER CLARK COUNTY SCHOOLS
CHARLESTOWN ELEMENTARY SCHOOL
603 MARKET STREET
CHARLESTOWN, IN 47111

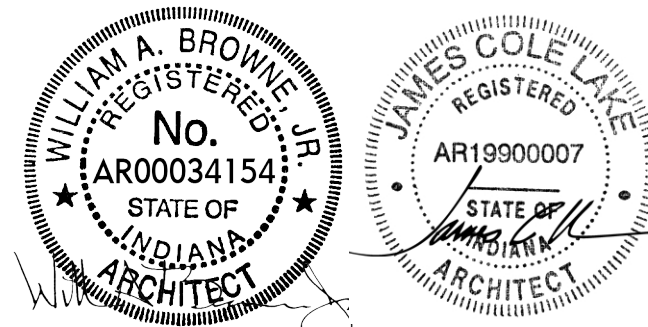


REVISIONS:		Issued for Construction	
#	Date	By	Desc.
1	08/21/2023	RFI #4	
2	08/25/24	RFI #138	

PROJECT: #22107
DATE: 08/10/2023
DRAWN BY: Author

FLOOR PLAN -
SECOND FLOOR
- UNIT B

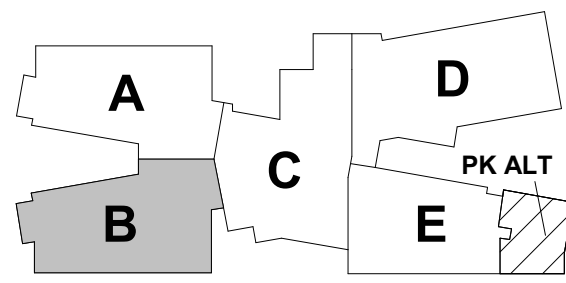


C.A102B

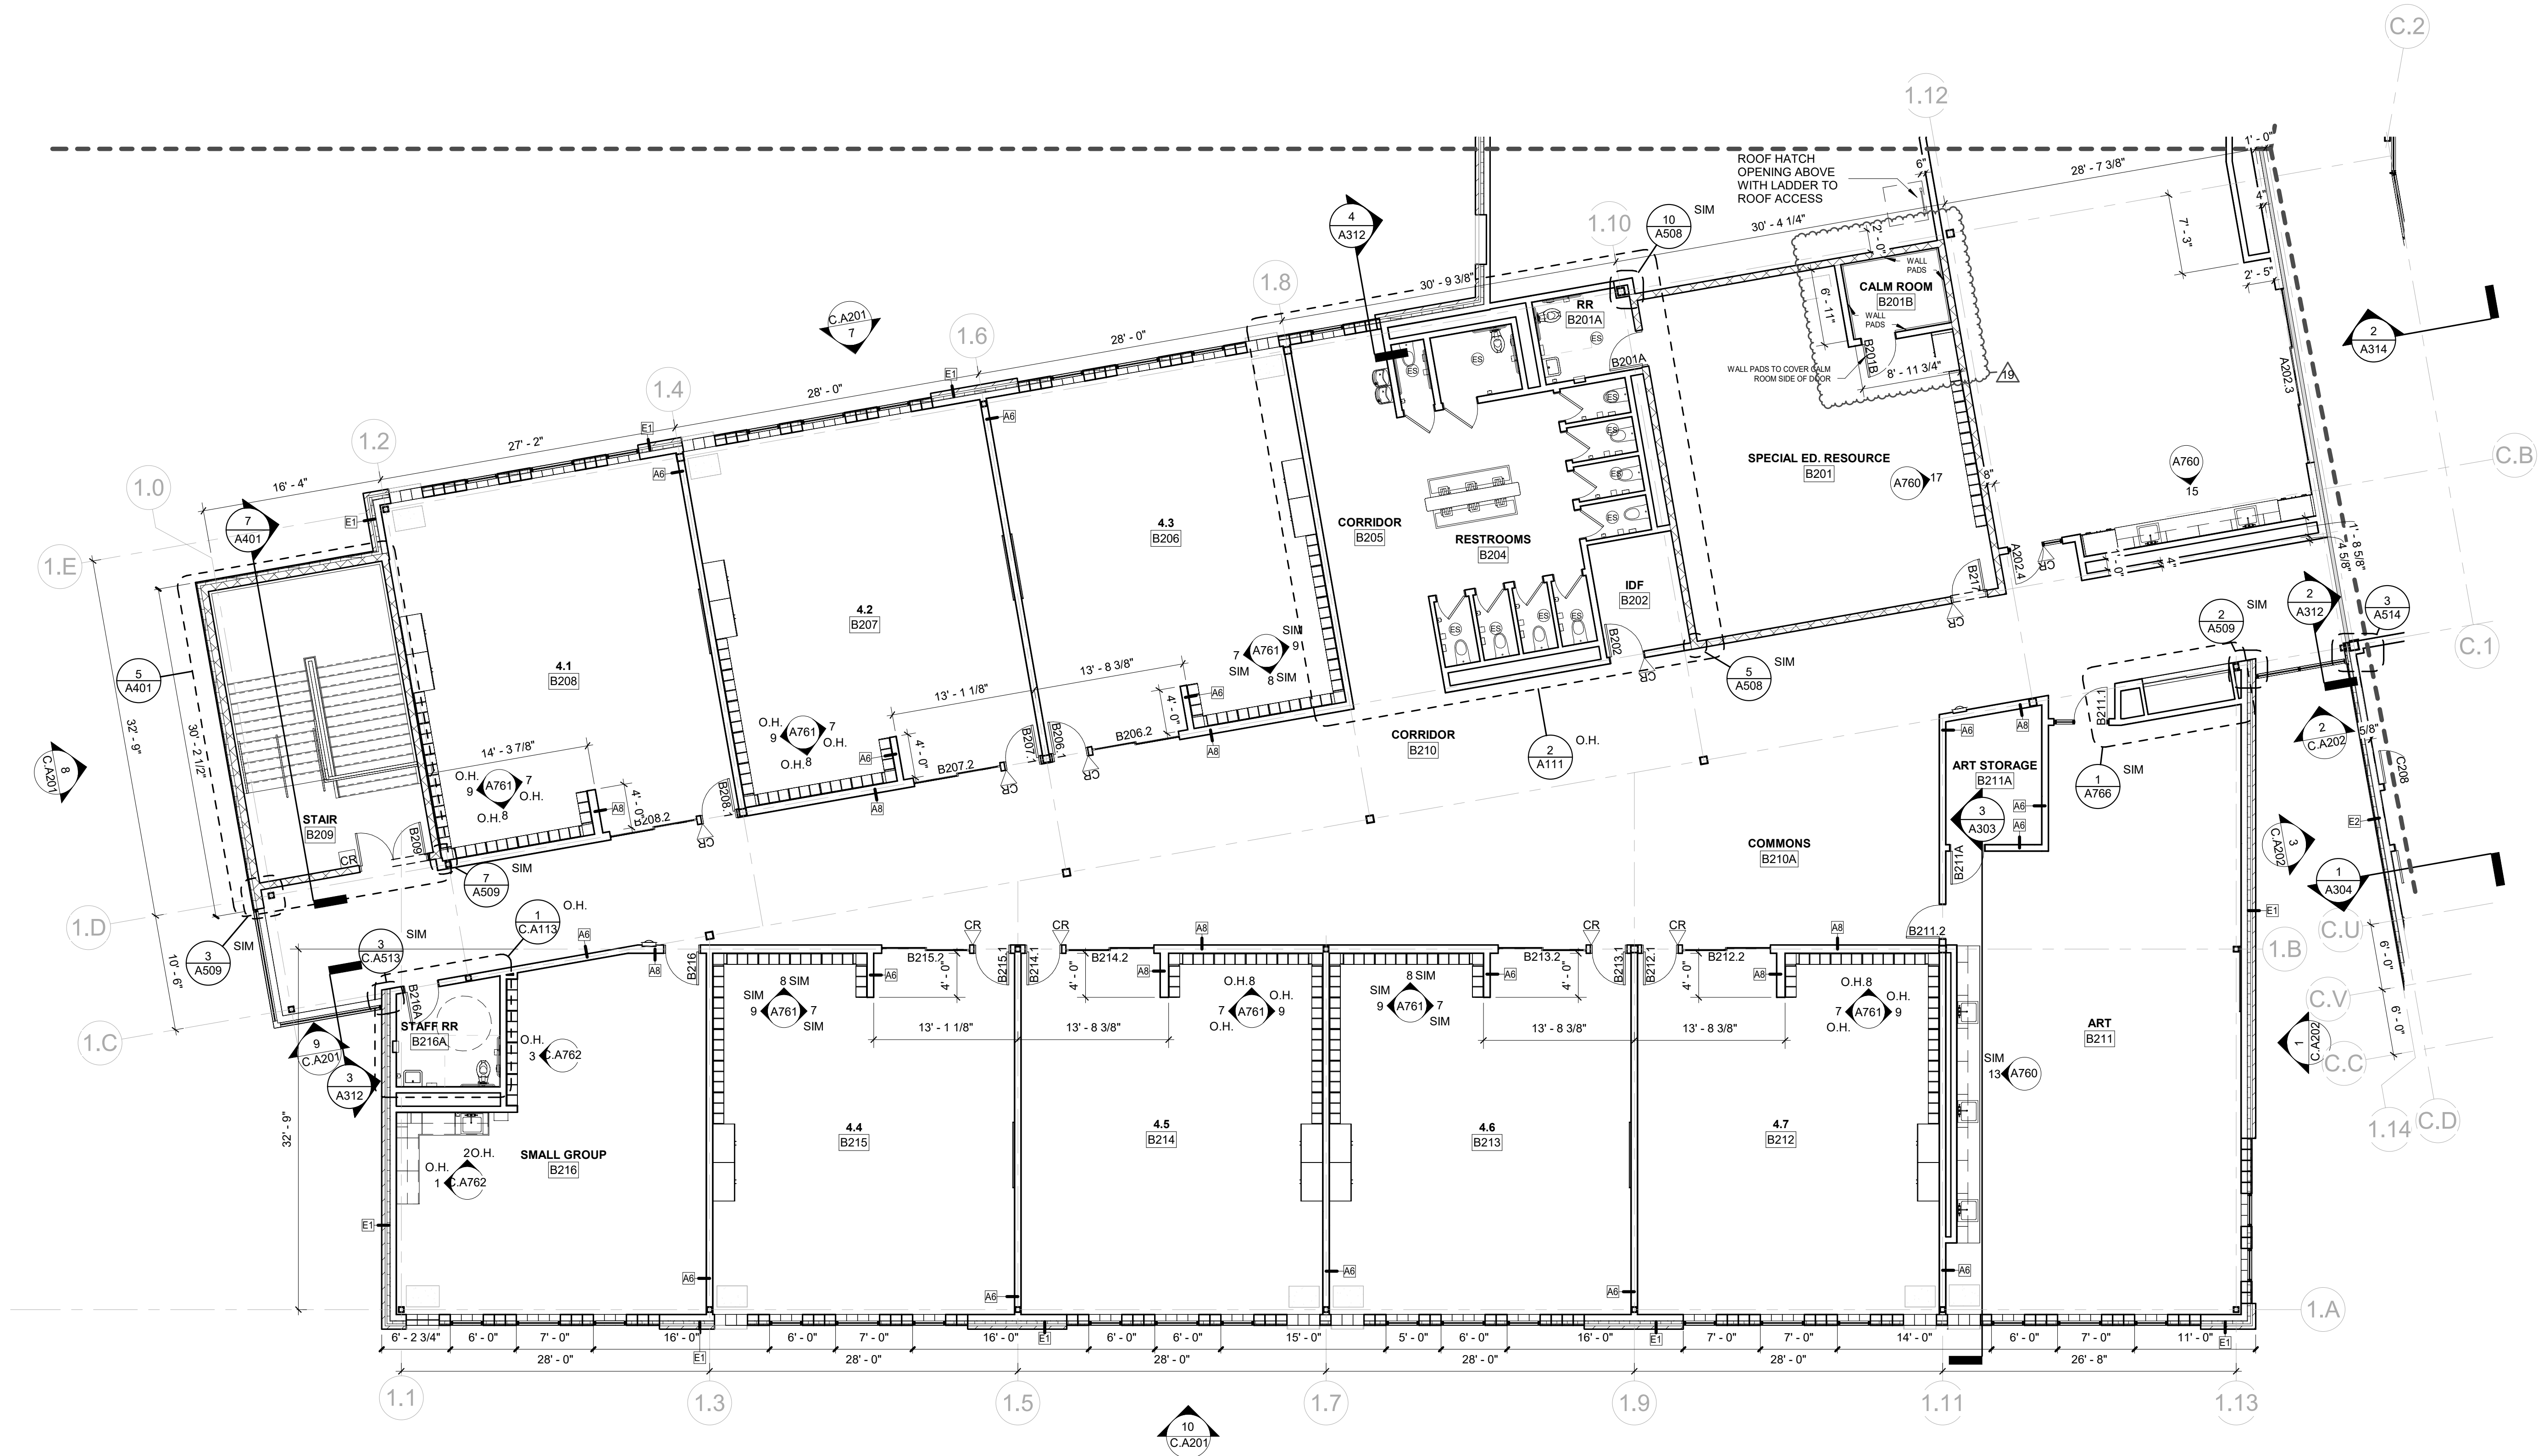

1 CT - FLOOR PLAN - SECOND FLOOR - UNIT B
SCALE: 1/8" = 1'-0"

PLT DATE/TIME: 07/10/2023 2:40:27 PM

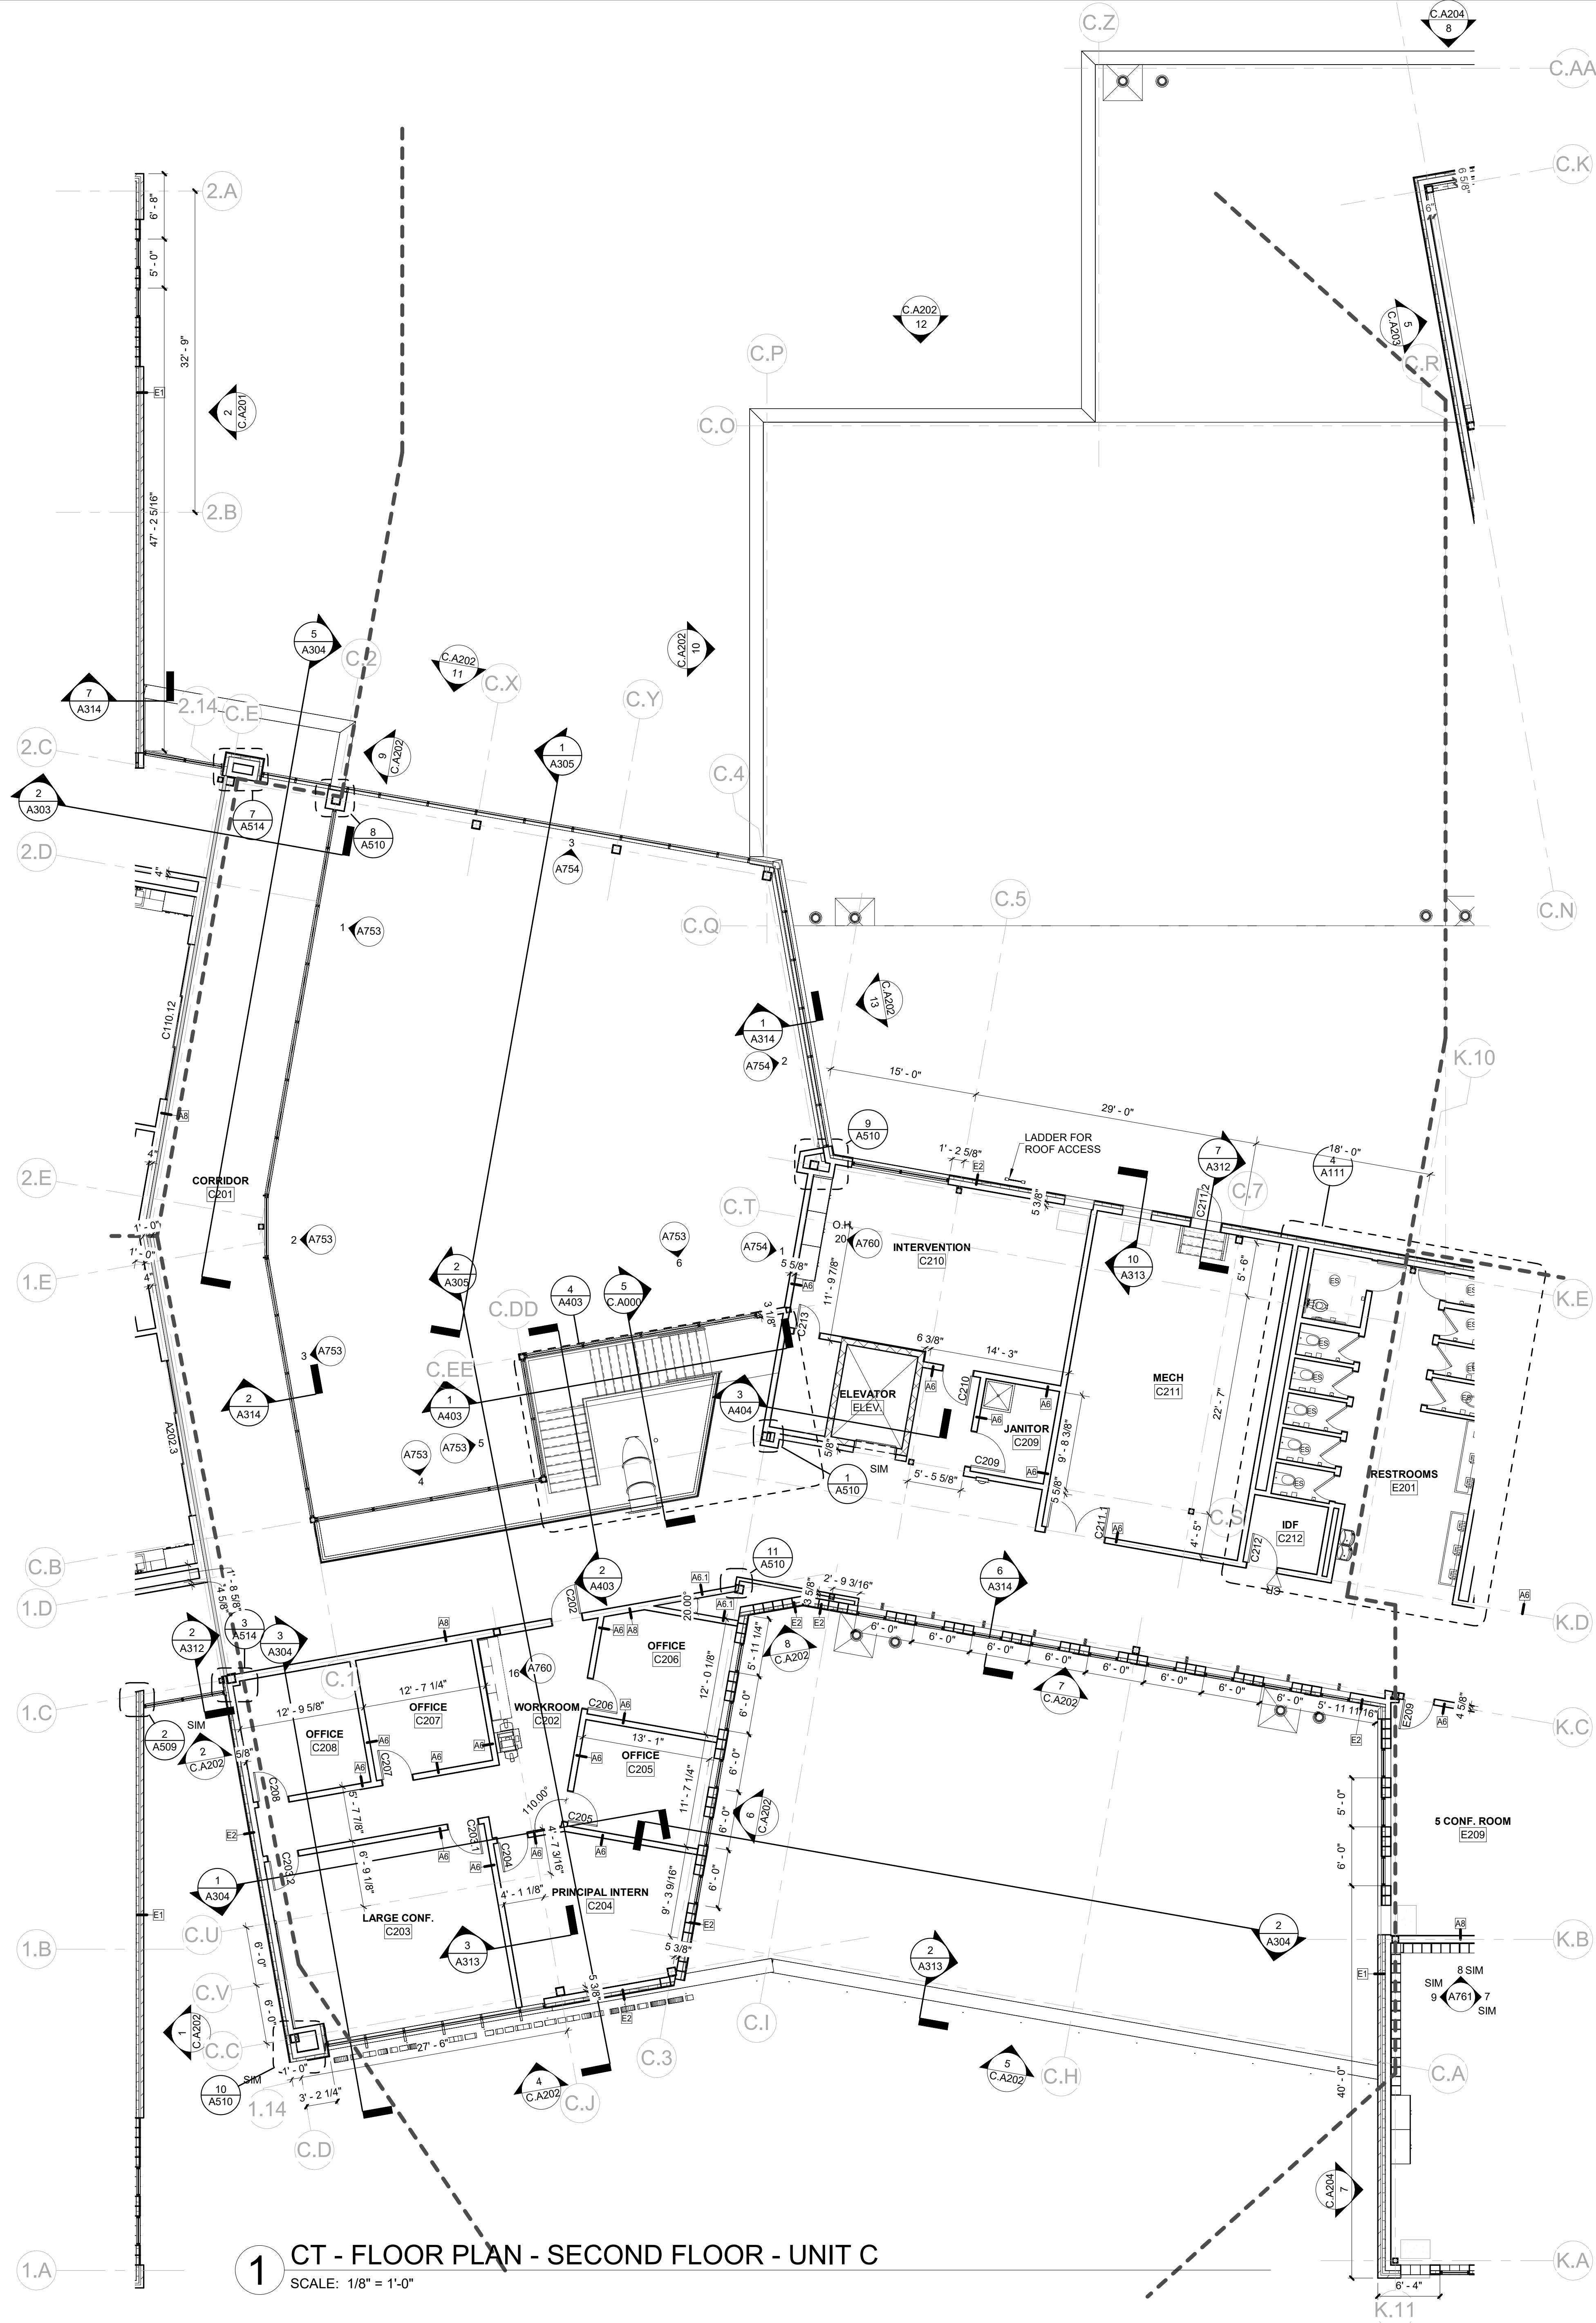

1 CT - FLOOR PLAN - SECOND FLOOR - UNIT C
SCALE: 1/8" = 1'-0"

GENERAL NOTES - FLOOR PLAN

1. PROVIDE FULL HEIGHT CORNER GUARDS AT ALL OUTSIDE CORNERS WITH GYPSUM BOARD FINISH. FLOOR TO CEILING HEIGHT.
2. PROVIDE BULL-NOSE FINISH ON ALL OUTSIDE CORNERS OF CMU WALLS FROM 8" ABOVE FINISH FLOOR TO ONE COURSE BELOW CEILING OR UP TO DECK WHERE NO CEILINGS ARE PRESENT. EXCEPT FOR CORNERS IN MECHANICAL ROOMS, STORAGE ROOMS, AND NON-PUBLIC AREAS. AT WINDOW OPENINGS BEGIN 8" ABOVE WINDOW SILL AND 8" BELOW WINDOW HEAD.
3. SEE ELEVATIONS FOR MASONRY TYPE AND SIZE.
4. PROVIDE SOLID SURFACE WINDOW SILLS @ ALL STOREFRONT GLAZING SILLS ABOVE FINISHED FLOOR HEIGHT. WINDOW SILL TO EXTEND 1" PAST FINISHED WALL SURFACE, TYP. UNLESS OTHERWISE NOTED.
5. VIF ALL DIMENSIONS FOR WINDOWS AND CASEWORK.
6. FOR ALL RESTROOMS AND WET WALLS WITH GYPSUM WALL FINISH, REPLACE 5/8" TYPE "X" GYPSUM BOARD WITH 5/8" MOISTURE RESISTANT GYPSUM BOARD. SEE SPECS FOR DETAILS.
7. WALLS TO GO UP TO DECK UNLESS OTHERWISE NOTED.
8. PROVIDE MANUAL WINDOW SHADES AT ALL EXTERIOR WINDOW LOCATIONS UNLESS OTHERWISE NOTED.
9. IN CLASSROOM FCU'S AND FINISHED CABINET TO BE PROVIDED BY MECH. REF. M-SERIES.
10. ALL CLASSROOMS TO RECEIVE TEACHING WALL TYPE A UNLESS OTHERWISE NOTED.

RATIO

101 S PENNSYLVANIA ST.
INDIANAPOLIS, IN 46204

j.lake

JAMIE LAKE
ARCHITECTURE & DESIGN

129 QUARTERMASTER COURT
JEFFERSONVILLE, IN 47130

GREATER CLARK COUNTY SCHOOLS
CHARLESTOWN ELEMENTARY SCHOOL
603 MARKET STREET
CHARLESTOWN, IN 47111





REVISIONS:		
#	Date	Desc.
13	03/04/2023	LOUVERS UPDATE
J	07/11/24	REF # 129

ISSUED FOR CONSTRUCTION

PROJECT: #22107
DATE: 08/10/2023
DRAWN BY: Author

FLOOR PLAN -
SECOND FLOOR
- UNIT C

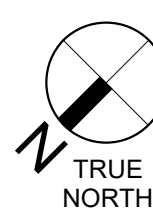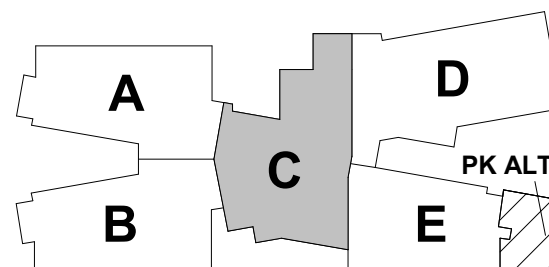

C.A102C

GENERAL NOTES - FLOOR PLAN

1. PROVIDE FULL HEIGHT CORNER GUARDS AT ALL OUTSIDE CORNERS WITH GYPSUM BOARD FINISH. FLOOR TO CEILING HEIGHT.
2. PROVIDE BULL-NOSE FINISH ON ALL OUTSIDE CORNERS OF CMU WALLS FROM 8" ABOVE FINISH FLOOR TO ONE COURSE BELOW CEILING OR UP TO DECK WHERE NO CEILINGS ARE PRESENT. EXCEPT FOR CORNERS IN MECHANICAL ROOMS, STORAGE ROOMS, AND NON-PUBLIC AREAS. AT WINDOW OPENINGS BEGIN 8" ABOVE WINDOW SILL AND 8" BELOW WINDOW HEAD.
3. SEE ELEVATIONS FOR MASONRY TYPE AND SIZE.
4. PROVIDE SOLID SURFACE WINDOW SILLS @ ALL STOREFRONT GLAZING SILLS ABOVE FINISHED FLOOR HEIGHT. WINDOW SILL TO EXTEND 1" PAST FINISHED WALL SURFACE, TYP. UNLESS OTHERWISE NOTED.
5. VIF ALL DIMENSIONS FOR WINDOWS AND CASEWORK.
6. FOR ALL RESTROOMS AND WET WALLS WITH GYPSUM WALL FINISH, REPLACE 5/8" TYPE "X" GYPSUM BOARD WITH 5/8" MOISTURE RESISTANT GYPSUM BOARD, SEE SPECS FOR DETAILS.
7. WALLS TO GO UP TO DECK UNLESS OTHERWISE NOTED.
8. PROVIDE MANUAL WINDOW SHADES AT ALL EXTERIOR WINDOW LOCATIONS UNLESS OTHERWISE NOTED.
9. IN CLASSROOM FCU'S AND FINISHED CABINET TO BE PROVIDED BY MECH. REF. M-SERIES.
10. ALL CLASSROOMS TO RECIEVE TEACHING WALL TYPE A UNLESS OTHERWISE NOTED.


RATIO

101 S PENNSYLVANIA ST.
INDIANAPOLIS, IN 46204

j.lake
JAMIE LAKE
ARCHITECTURE & DESIGN

129 QUARTERMASTER COURT
JEFFERSONVILLE, IN 47130

GREATER CLARK COUNTY SCHOOLS
CHARLESTOWN ELEMENTARY SCHOOL
603 MARKET STREET
CHARLESTOWN, IN 47111


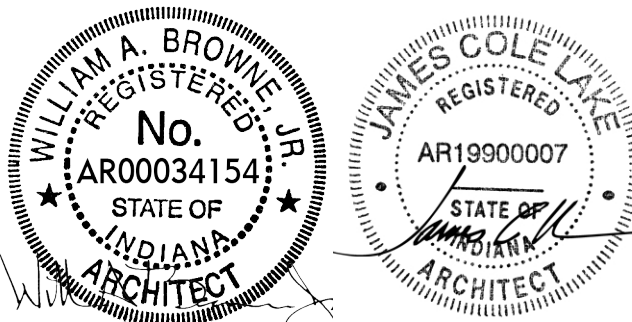


REVISIONS:		
#	Date	Desc.
13	03/04/2023	LOWERS UPDATE
J	07/11/24	RFI # 129


ISSUED FOR CONSTRUCTION

PROJECT: #22107
DATE: 08/10/2023
DRAWN BY: Author


FLOOR PLAN -
SECOND FLOOR
- UNIT E

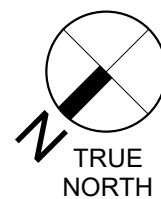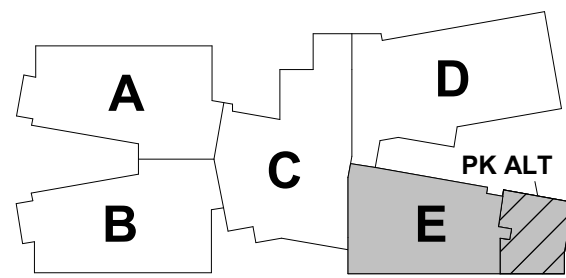

C.A102E

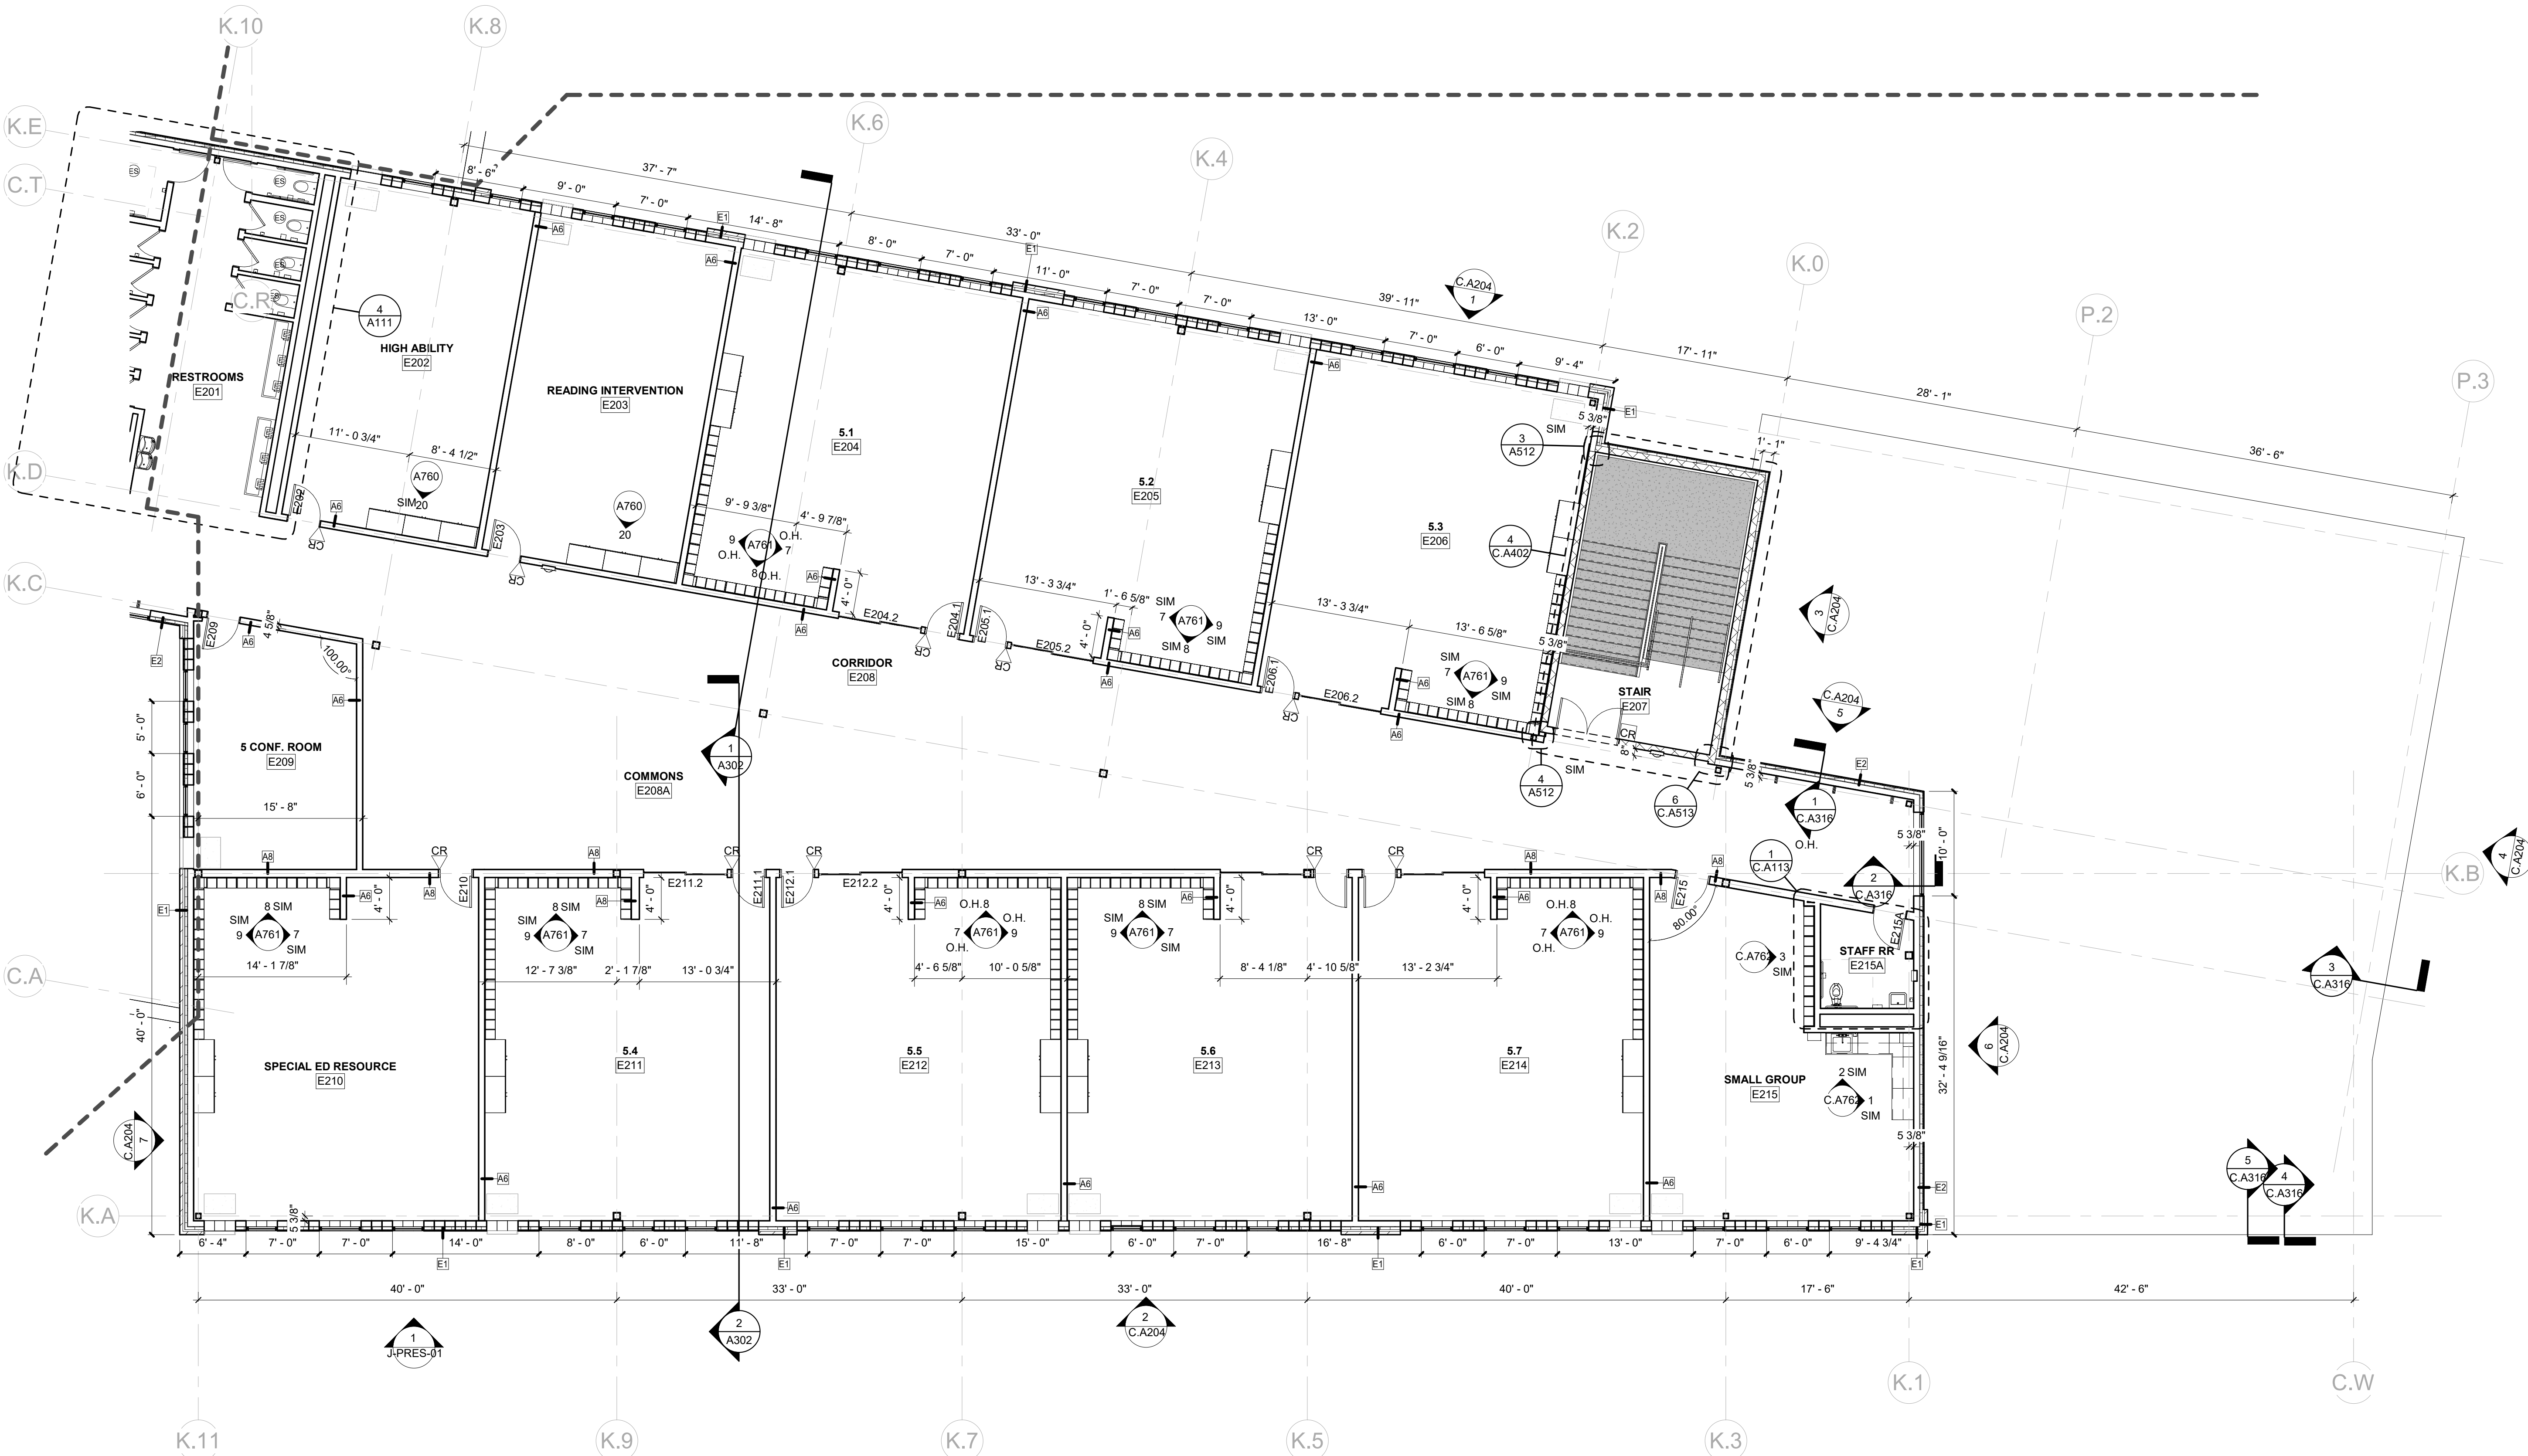

1 CT - FLOOR PLAN - SECOND FLOOR - UNIT E
SCALE: 1/8" = 1'-0"

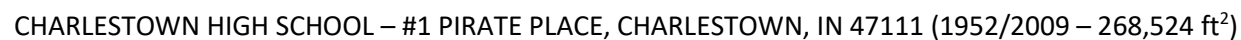


MAIN ELECTRICAL SHUTOFF (MECH RM)**MAIN GAS SHUTOFF (MECH RM EXTERIOR)****MAIN WATER SHUTOFF (MECH RM)****MAIN SPRINKLER SHUTOFF (MECH RM)****FIRE ALARM PANEL (MECH RM - SIMPLEX)**

- Electric – Duke Energy
- Gas – Vectren
- Water – Charlestown Utility
- Sewer – Charlestown Utility


Charlestown Middle School

GREATER CLARK COUNTY SCHOOLS

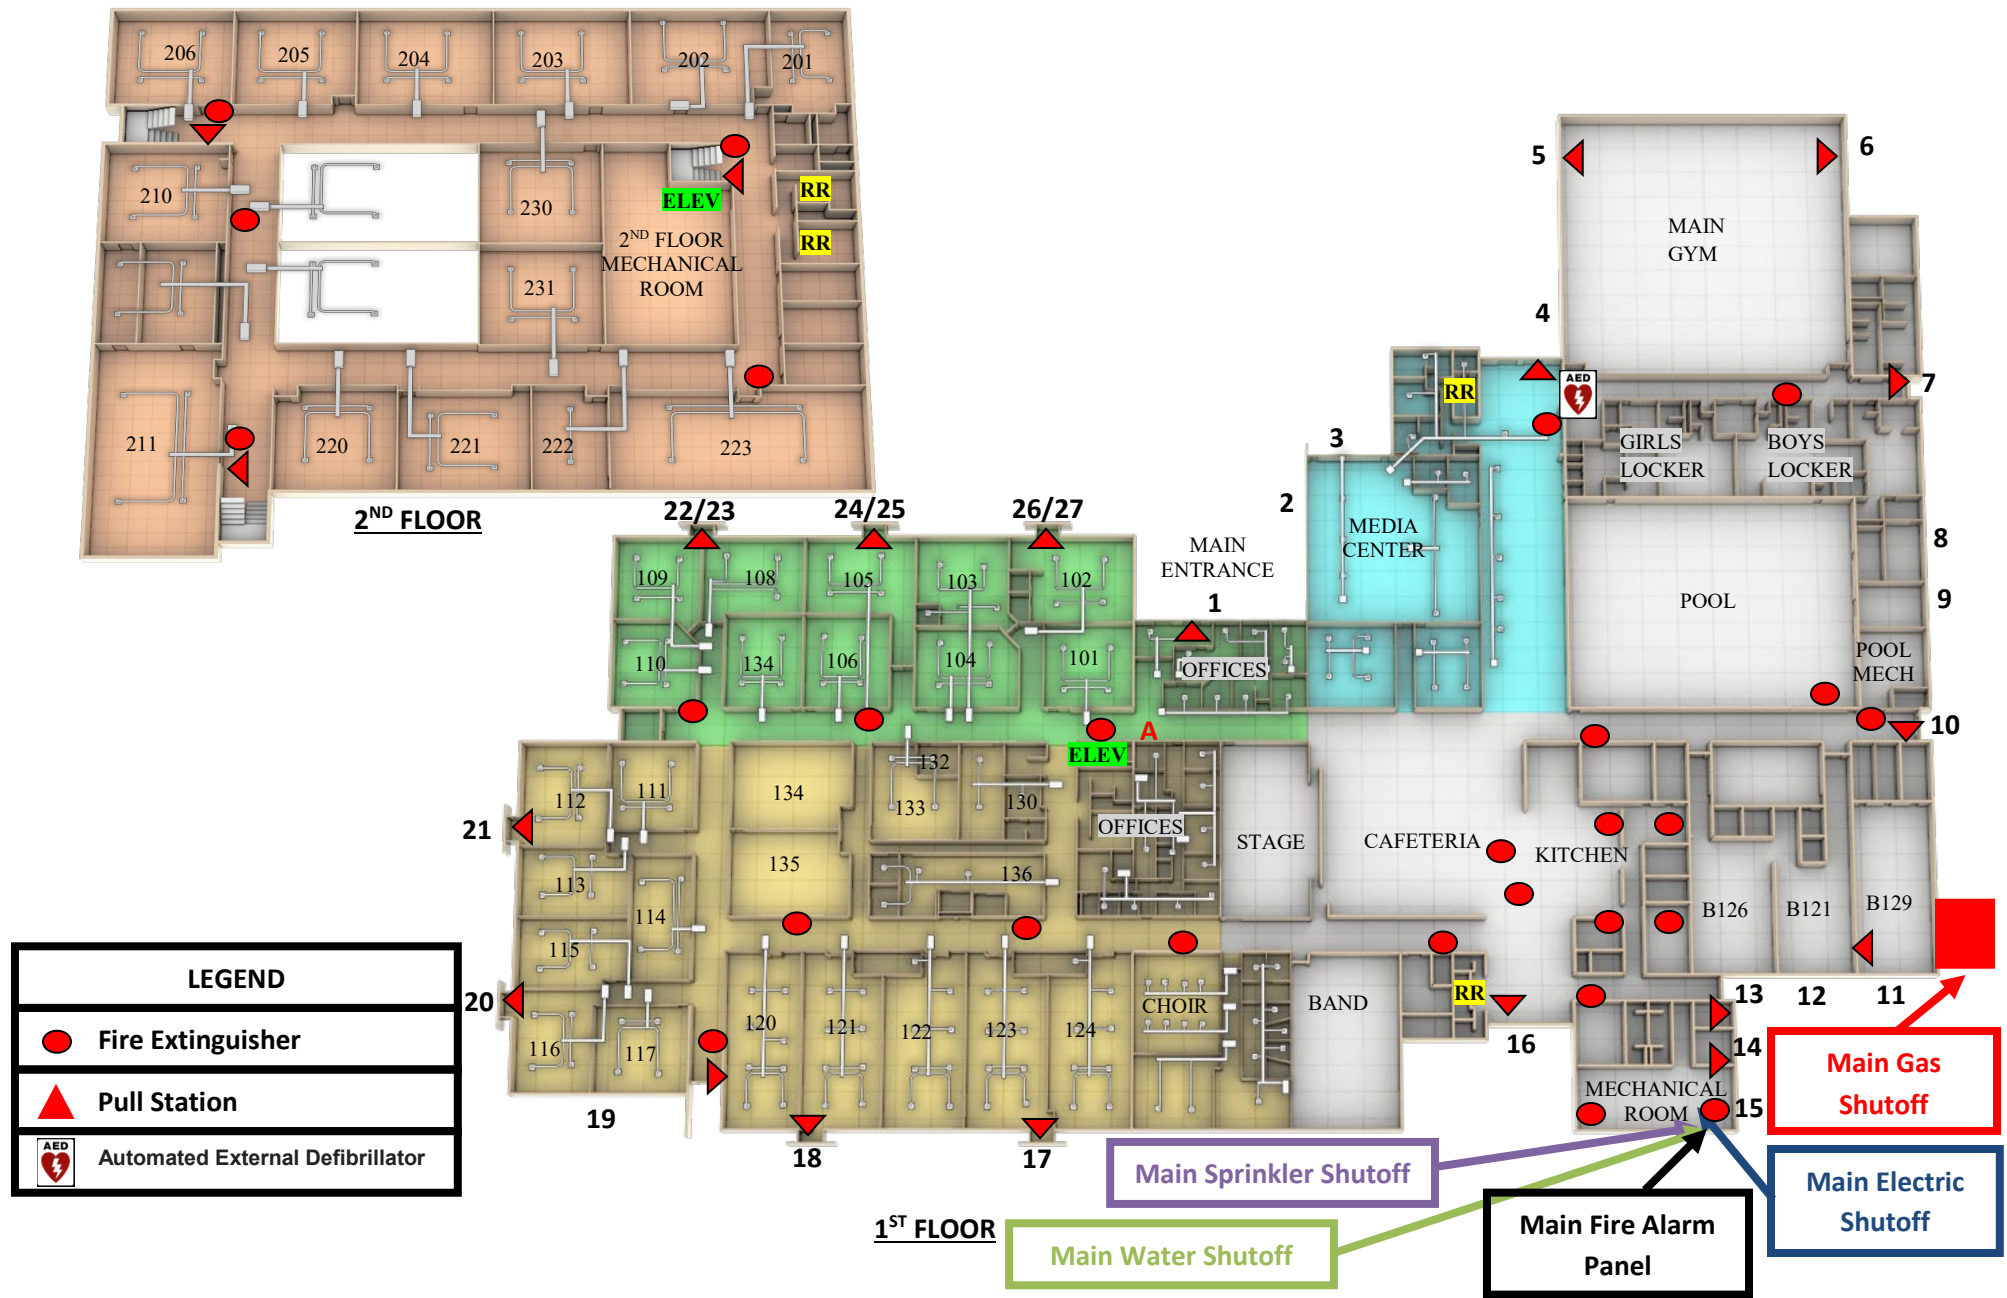

MAIN ELECTRICAL SHUTOFF (MECH RM)	MAIN GAS SHUTOFF (ROOM B12 EXTERIOR)	MAIN WATER & SPRINKLER SHUTOFF (MECH RM)
		
FIRE ALARM PANEL (MECH RM - SIMPLEX)	POOL FILL UP VALVES (POOL RM)	
		
• Electric – Clark County REMC • Gas – Vectren • Water – Charlestown Utility • Sewer – Charlestown Utility		

2/20/20 TG

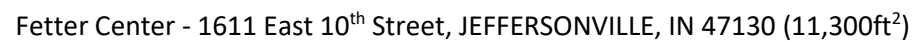


Fetter Center

2/20/20 TG

MAIN ELECTRICAL SHUTOFF (MECH RM)	MAIN GAS SHUTOFF(MECH RM EXTERIOR)	MAIN WATER SHUTOFF (ROAD)
FIRE ALARM PANEL (MECH RM)	MAIN SPRINKLER SHUTOFF	
• Electric – Duke Energy • Gas – Vectren • Water – Indiana American Water • Sewer – Jeffersonville Sewer		

Franklin Square Elementary — 1st Floor

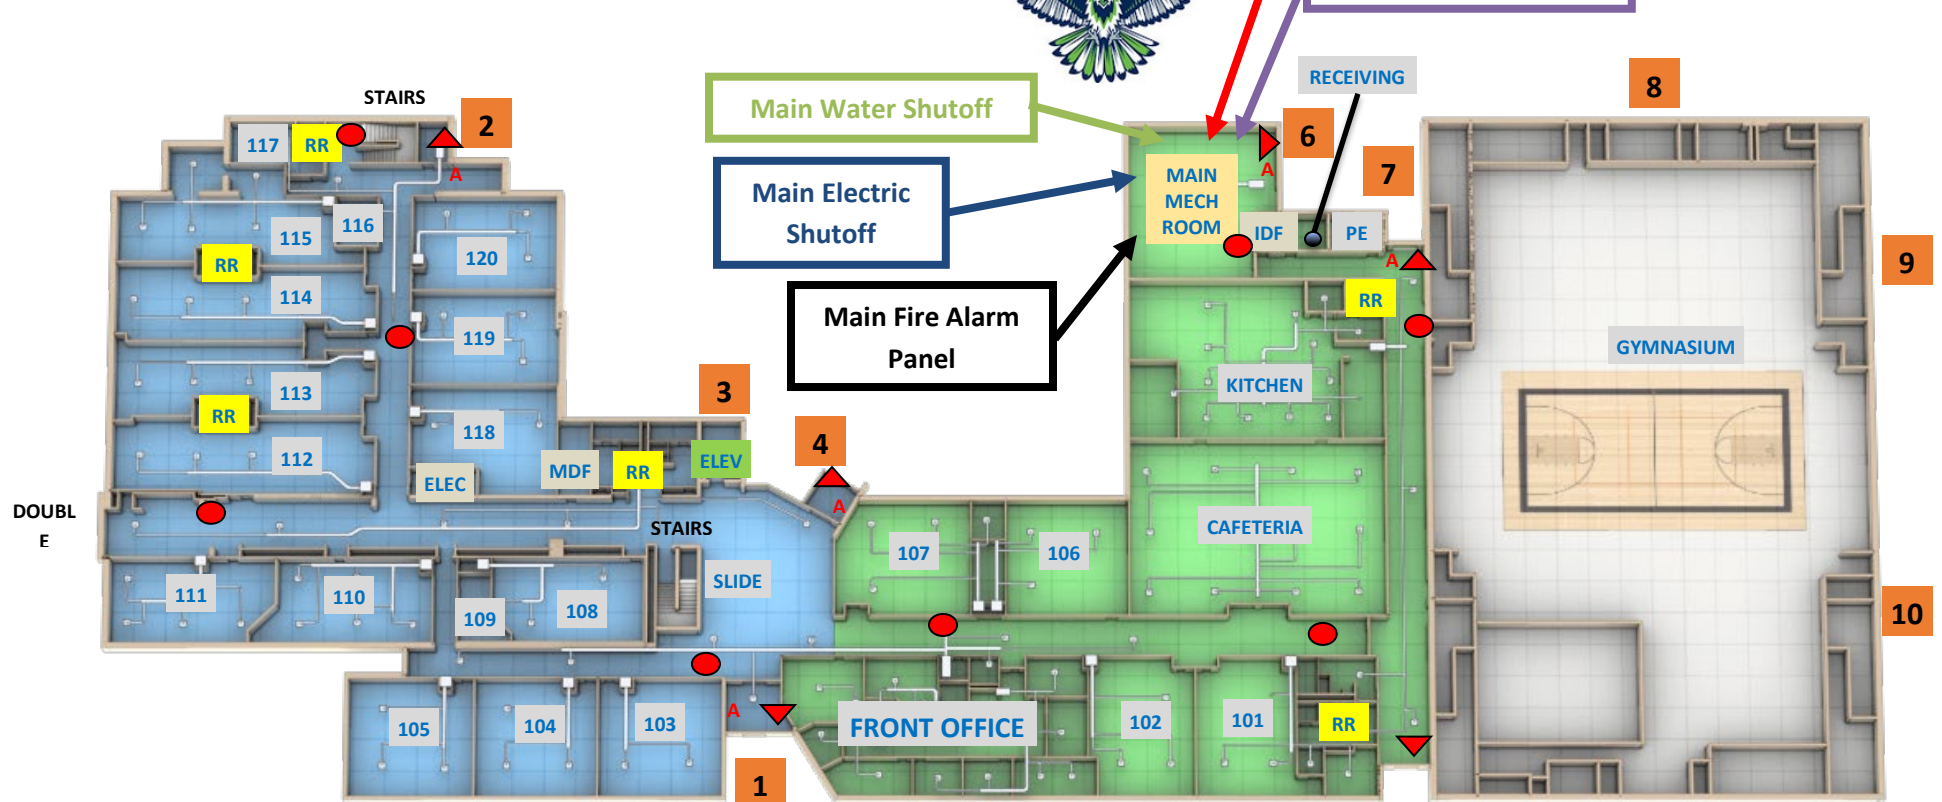

LEGEND	
	Fire Extinguisher
	Pull Station
	Automated External Defibrillator

MAIN
ENTRANCE




Franklin Square Elementary — 2nd Floor

MAIN ELECTRICAL SHUTOFF (MECH RM)	MAIN GAS SHUTOFF(MECH RM EXTERIOR)	MAIN WATER SHUTOFF
FIRE ALARM PANEL (MECH RM - SIMPLEX)	MAIN SPRINKLER SHUTOFF	GENERATOR
• Electric – Duke Energy • Gas – Vectren • Water – Indiana American Water • Sewer – Jeffersonville Sewer		


[illegible]



JHS – LOWER LEVEL

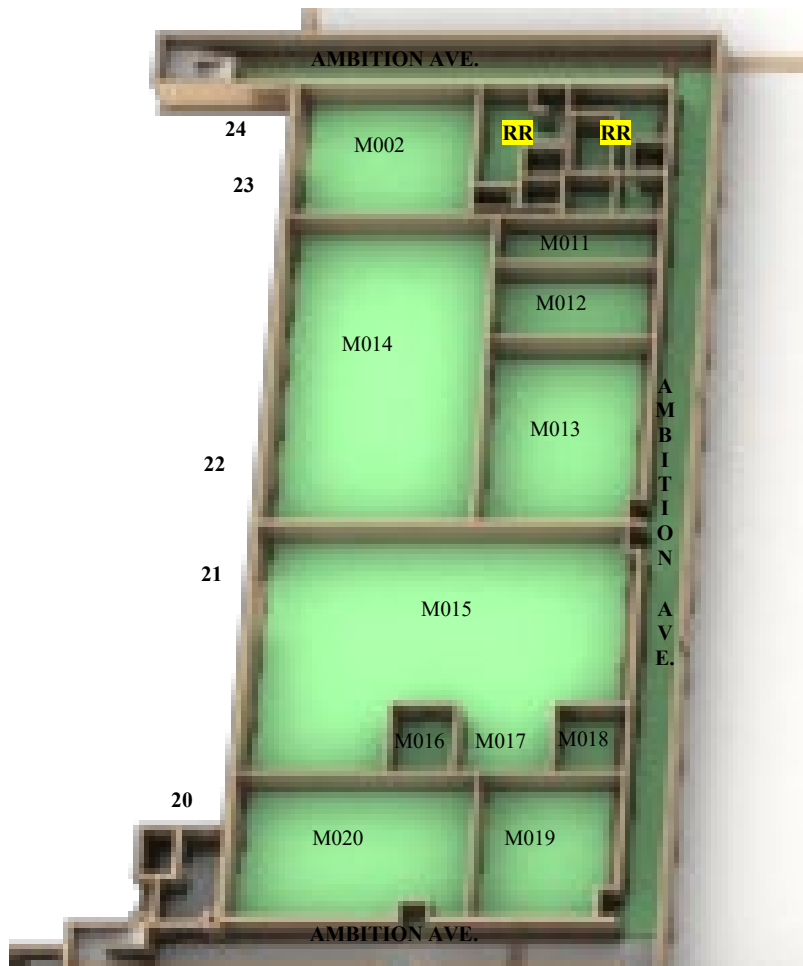


JHS – 2ND FLOOR

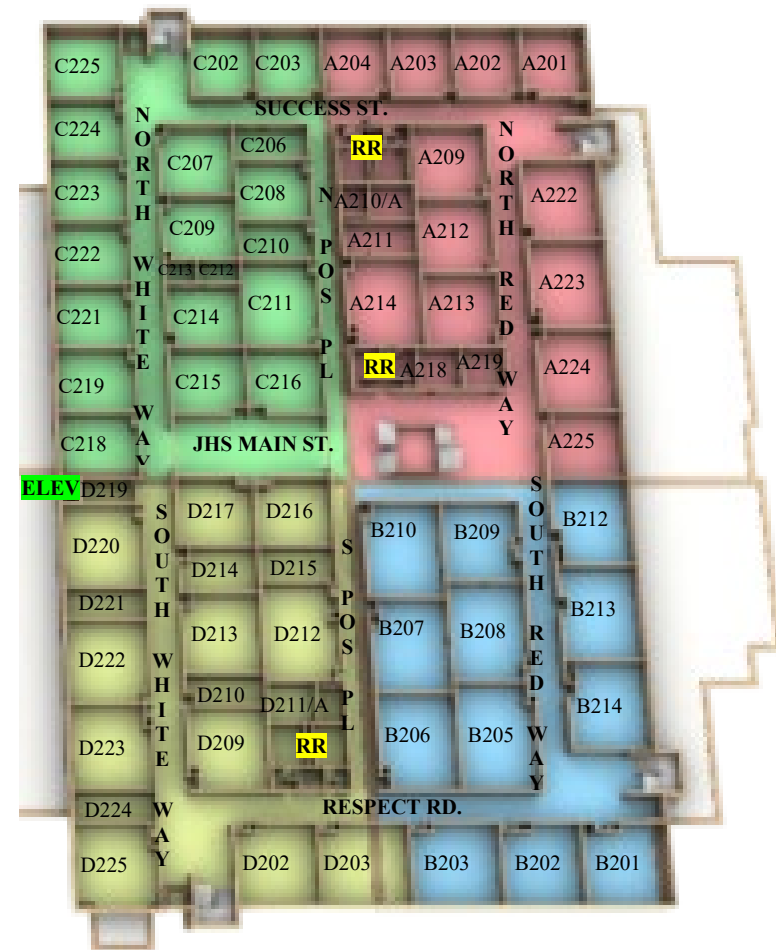




JHS – ATHLETICS

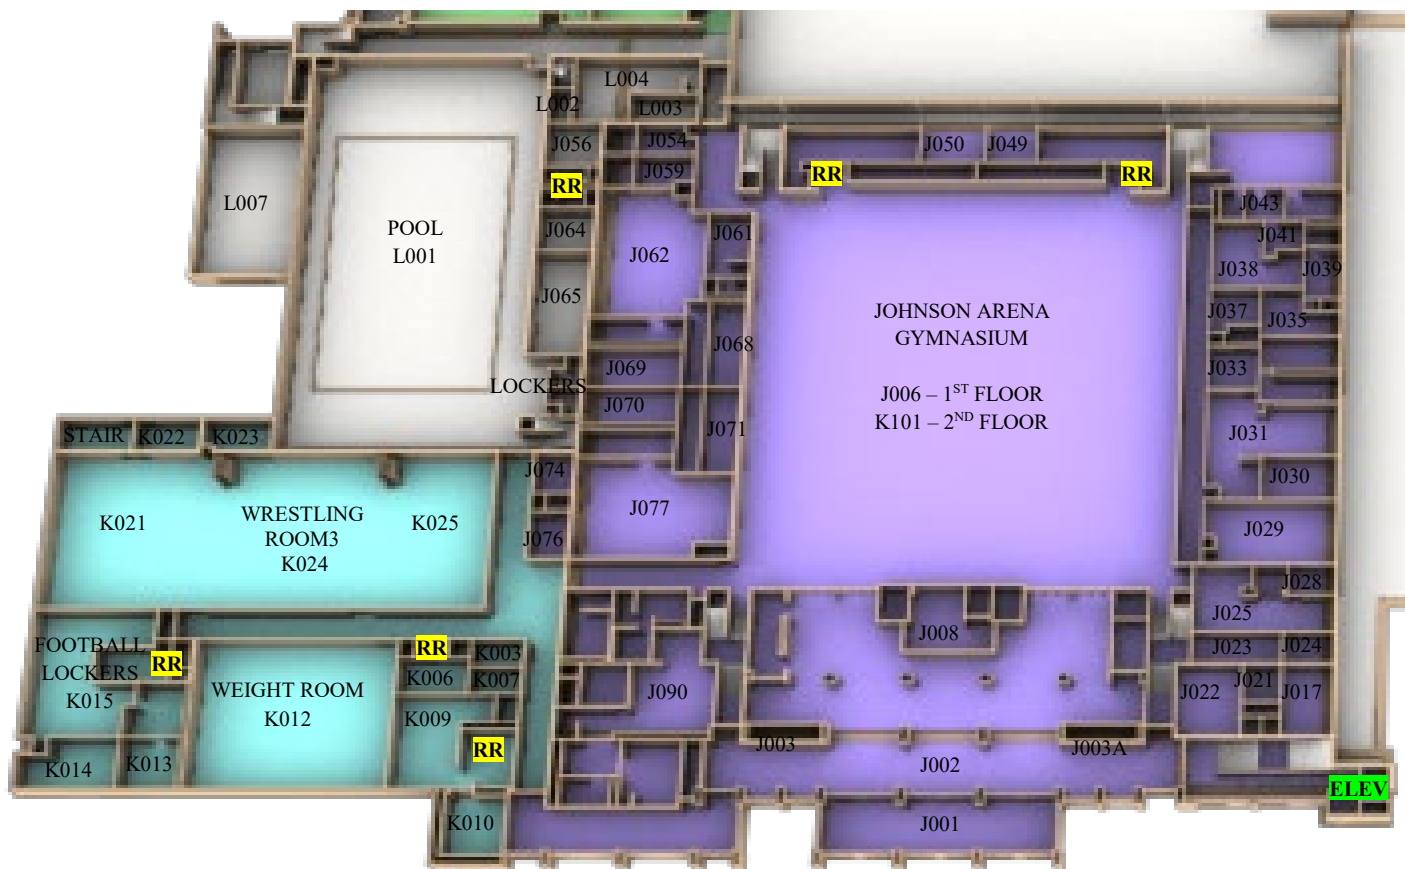




JHS – LOWER LEVEL

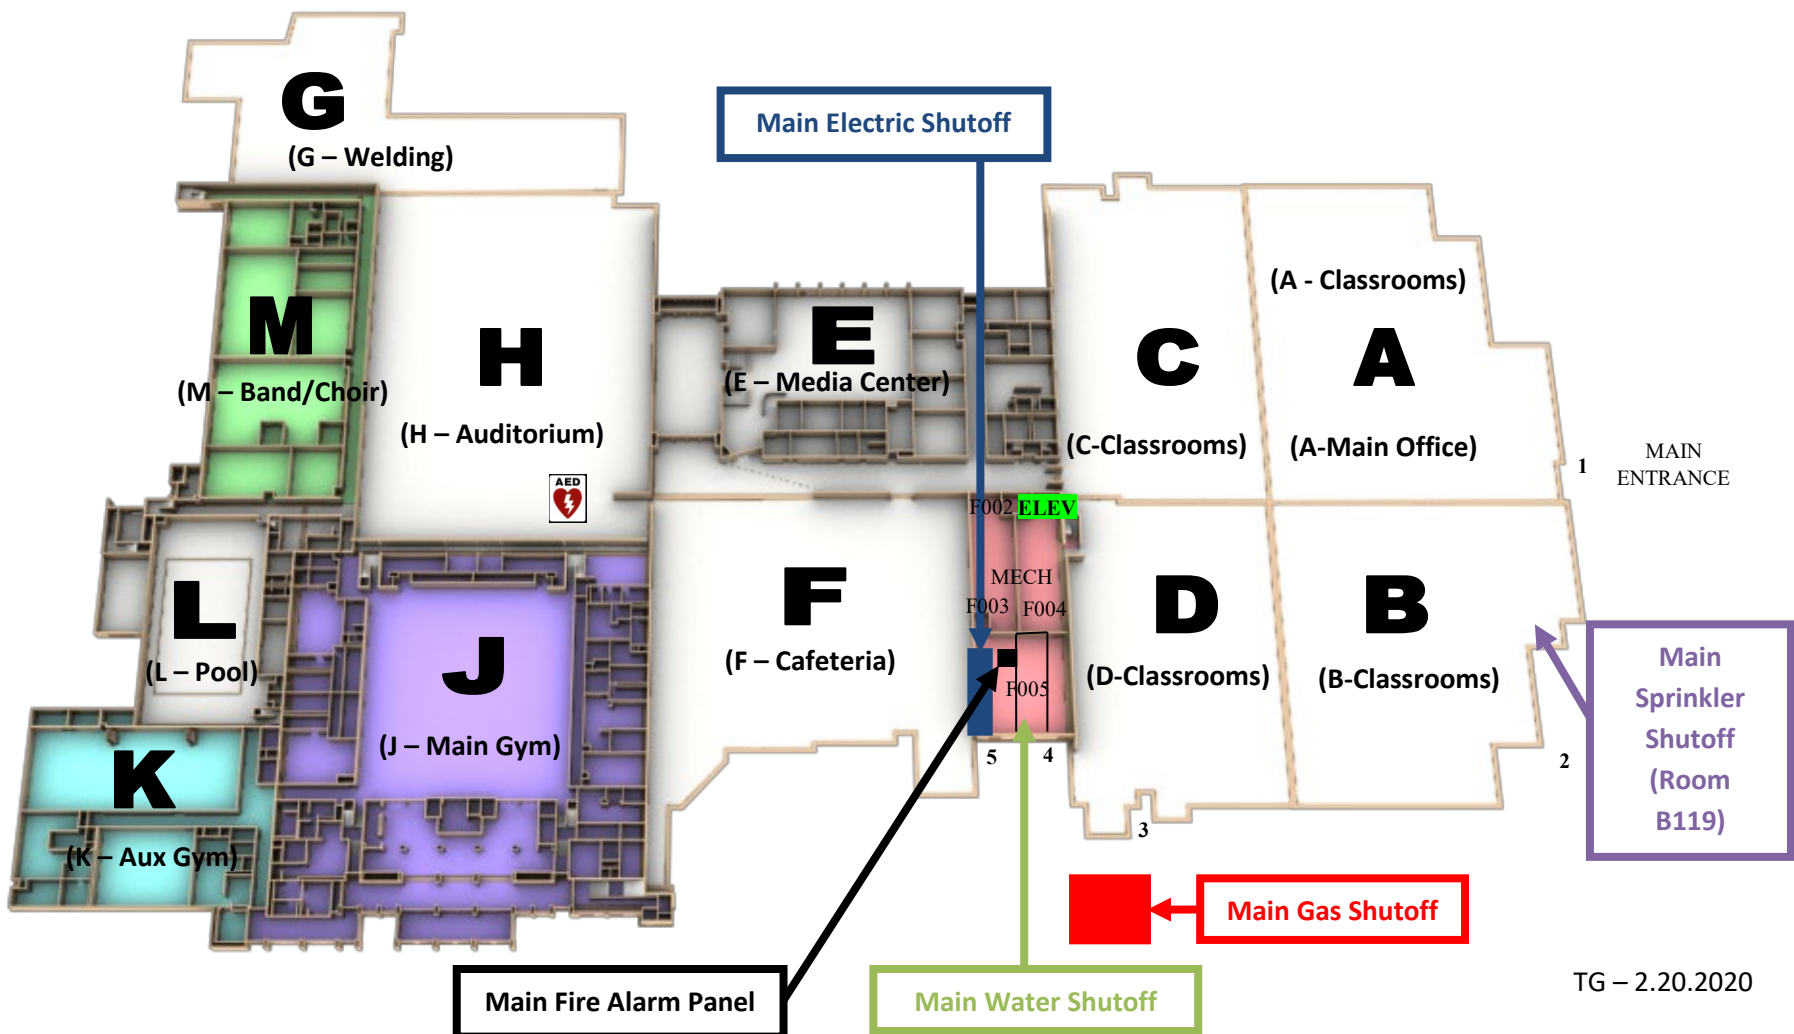

Jeffersonville High School

GREATER CLARK COUNTY SCHOOLS

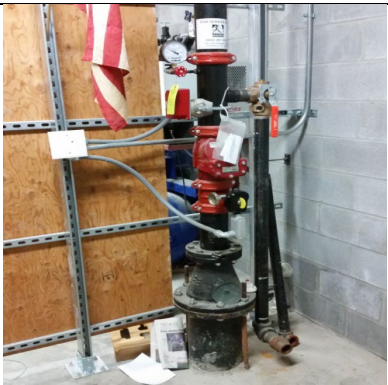

MAIN ELECTRICAL SHUTOFF (MECH RM)	MAIN GAS SHUTOFF(MECH RM EXTERIOR)	MAIN WATER SHUTOFF (ROAD)
		
MAIN SPRINKLER SHUTOFF (FRONT ROOM B119)	FIRE ALARM PANEL (MECH RM)	PARKING LOT LIGHTING PANEL (MECH RM) ONLY TURN ON MANUALLY IF EMERGENCY
		
• Electrical - Duke Energy • Gas – Vectren • Water – Indiana American Water • Sewer – Jeffersonville Sewer		

Northaven Elementary School

GREATER CLARK COUNTY SCHOOLS




LEGEND	
	Fire Extinguisher
	Pull Station
	Automated External Defibrillator

MAIN ELECTRICAL SHUTOFF (MECH RM)	MAIN GAS SHUTOFF(MECH RM EXTERIOR)	MAIN WATER SHUTOFF (MECH RM)
		
FIRE ALARM PANEL (MECH RM)	FIRE ALARM PANEL – SIMPLEX (FRONT OFFICE)	
		
• Electric – Duke Energy • Gas – Vectren • Water – Indiana American Water • Sewer – Jeffersonville Sewer		

New Washington Elementary School


GREATER CLARK COUNTY SCHOOLS

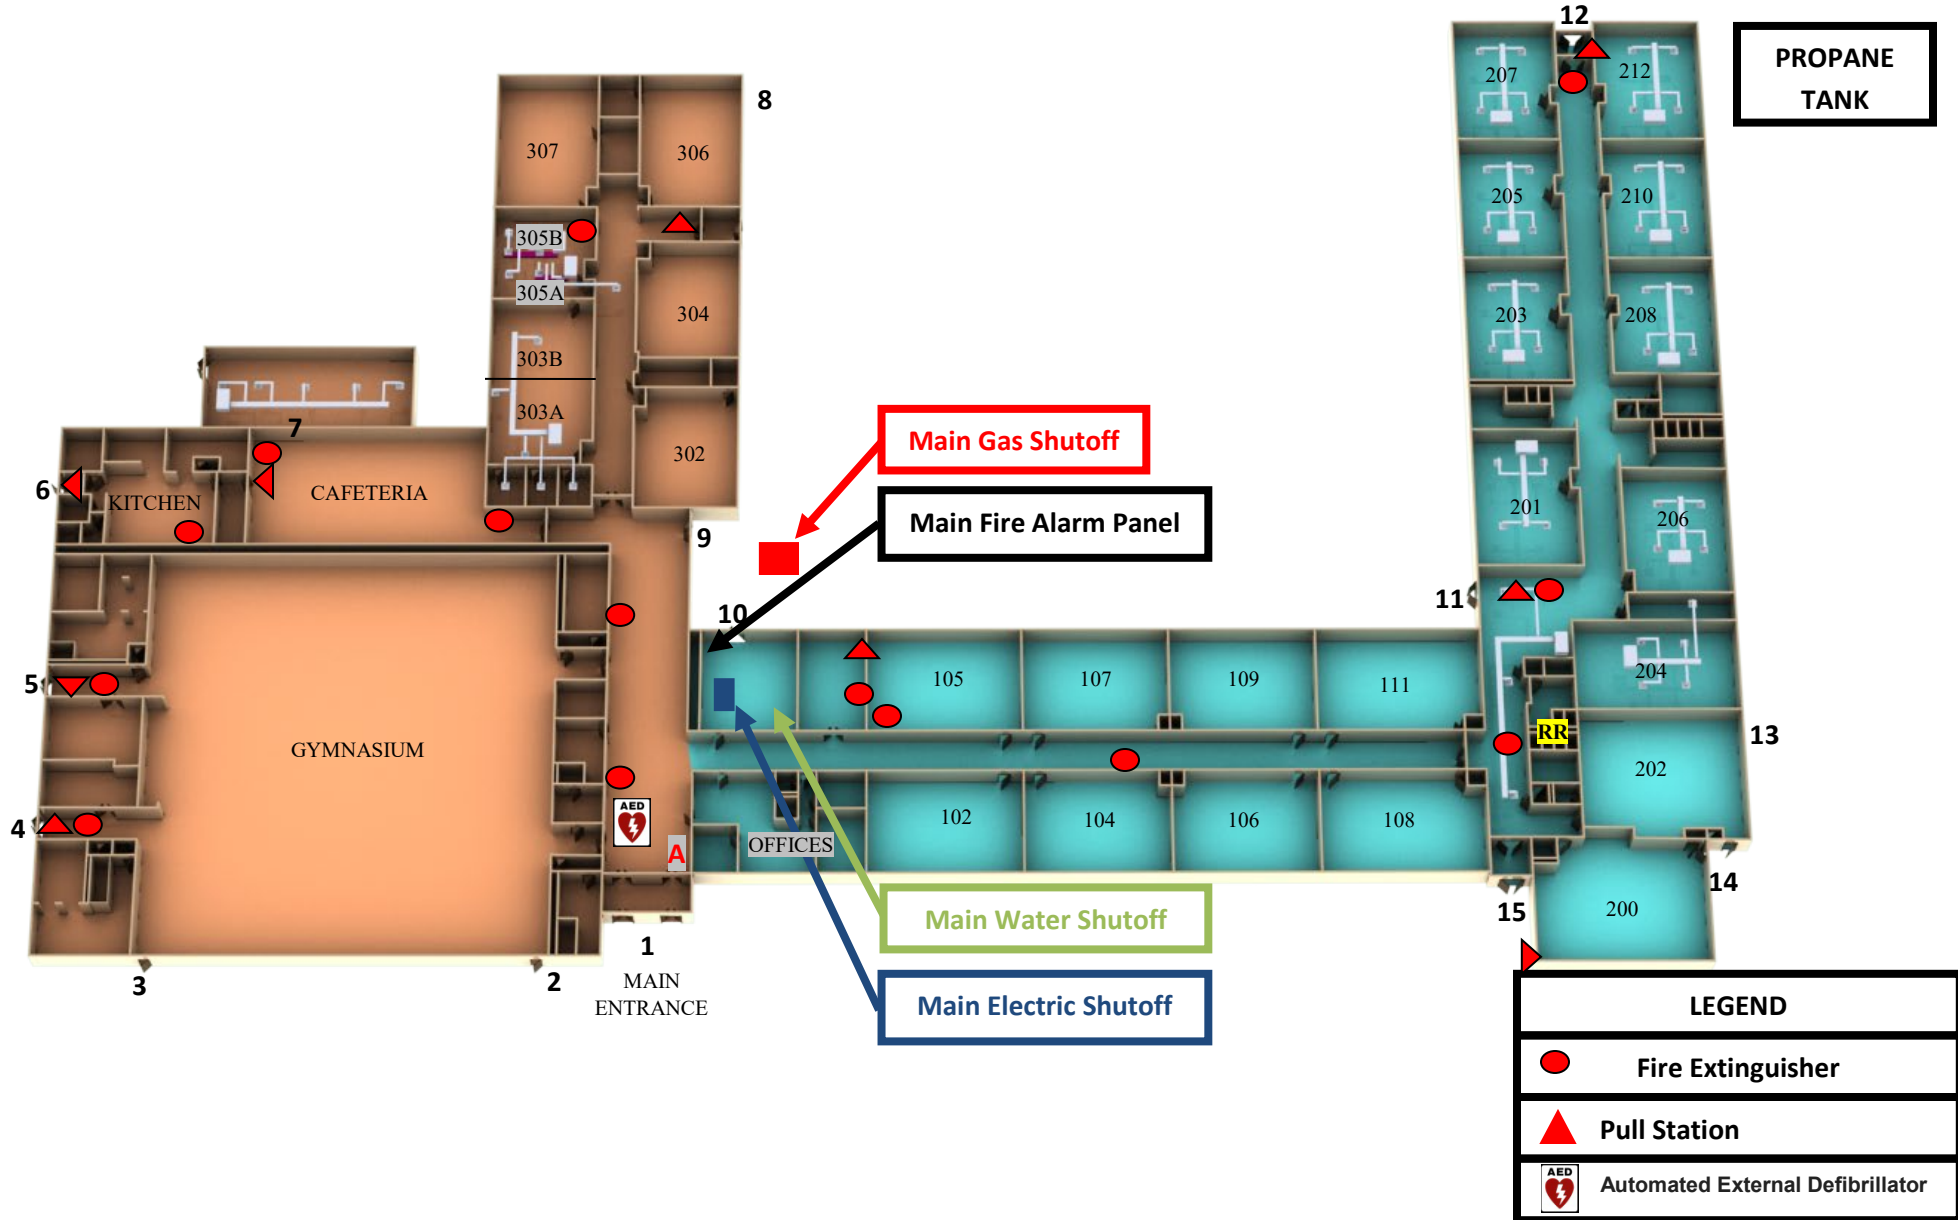

MAIN ELECTRICAL SHUTOFF (MECH RM)	MAIN GAS SHUTOFF(MECH RM EXTERIOR)	MAIN WATER SHUTOFF (MECH ROOM)
		
MAIN FIRE ALARM PANEL (MECH RM - SIMPLEX)		
		
• Electric – Duke Energy • Propane – Amerigas • Water – Washinton Township • Sewer – Washington Township		

New Washington Middle/High School


GREATER CLARK COUNTY SCHOOLS

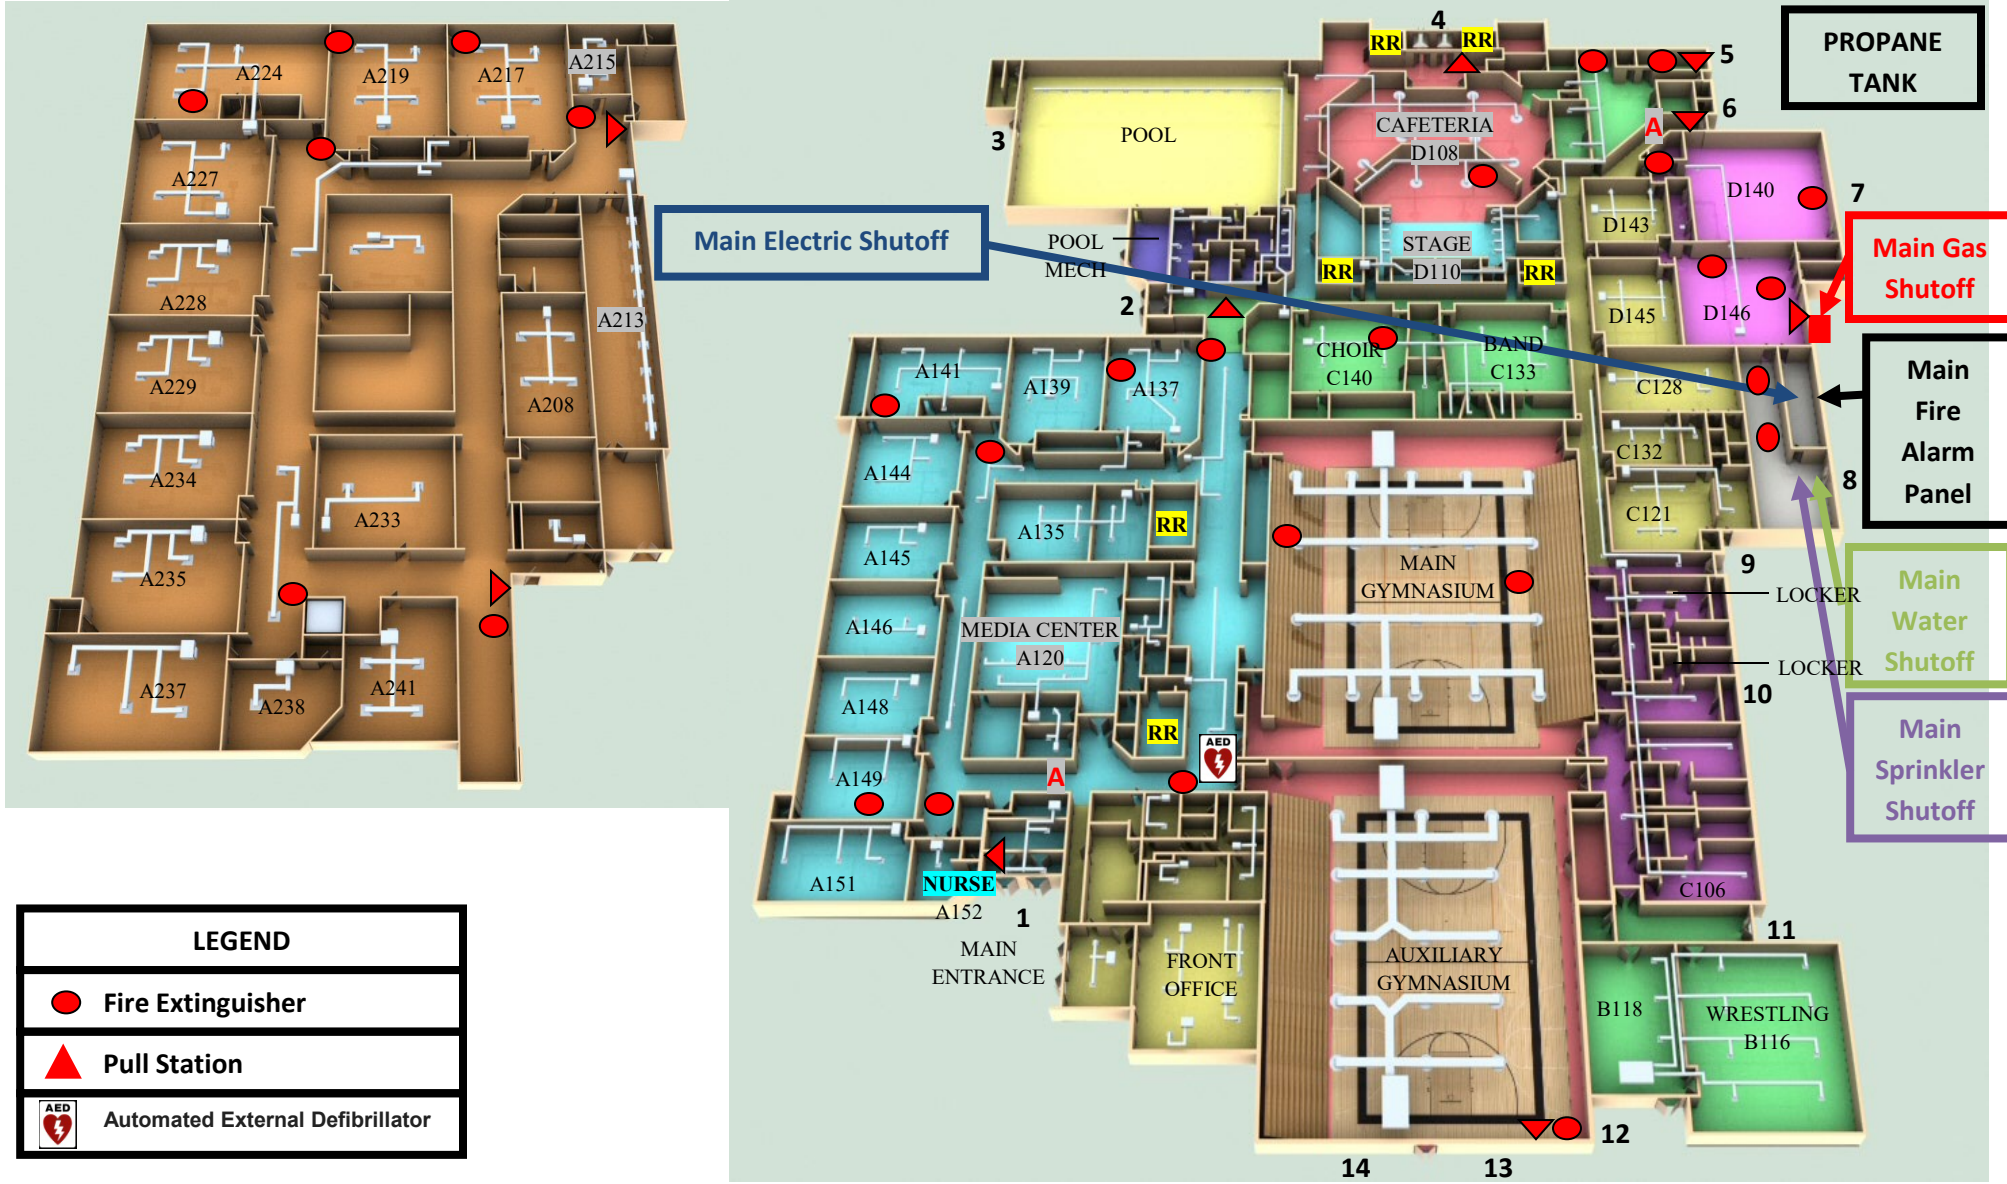


MAIN ELECTRICAL SHUTOFF (MECH RM)	MAIN GAS SHUTOFF(MECH RM EXTERIOR)	MAIN WATER & SPRINKLER SHUTOFF (MECH RM)
		
MAIN FIRE ALARM PANEL (MECH RM - SIEMENS)		
		
• Electric – Duke Energy • Propane – Amerigas • Water – Washinton Township • Sewer – Washington Township		

Parkview Middle School


GREATER CLARK COUNTY SCHOOLS

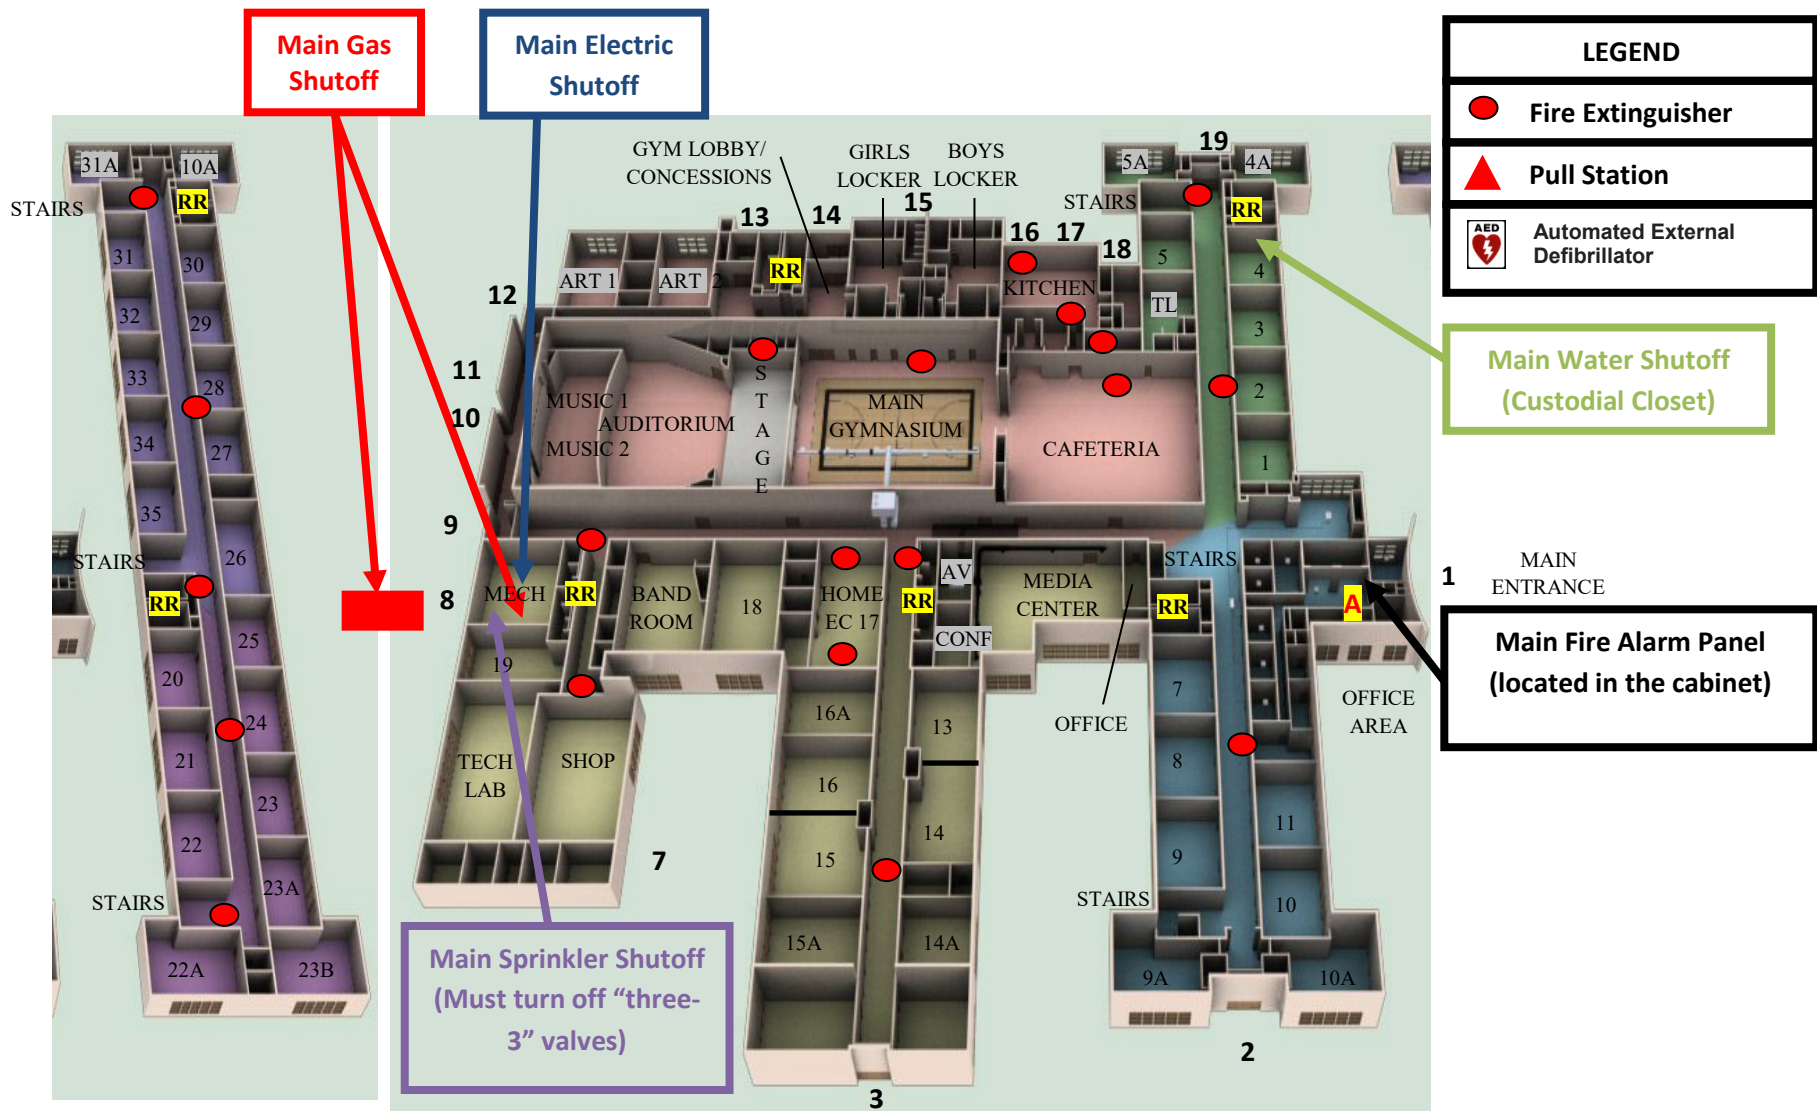

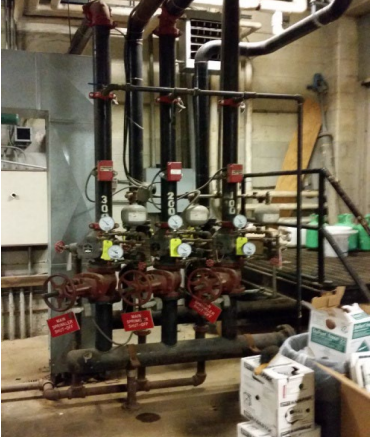MAIN ELECTRICAL SHUTOFF (MECH RM)	MAIN GAS SHUTOFF(MECH RM EXTERIOR)	MAIN WATER SHUTOFF(ROOM 4A)
		
MAIN SPRINKLER SHUTOFF(MECH RM)	MAIN GAS SHUTOFF(MECH RM)	
		
• Electric – Duke Energy • Gas – Vectren • Water – Indiana American Water • Sewer – Jeffersonville Sewer		


Parkwood Elementary School

GREATER CLARK COUNTY SCHOOLS


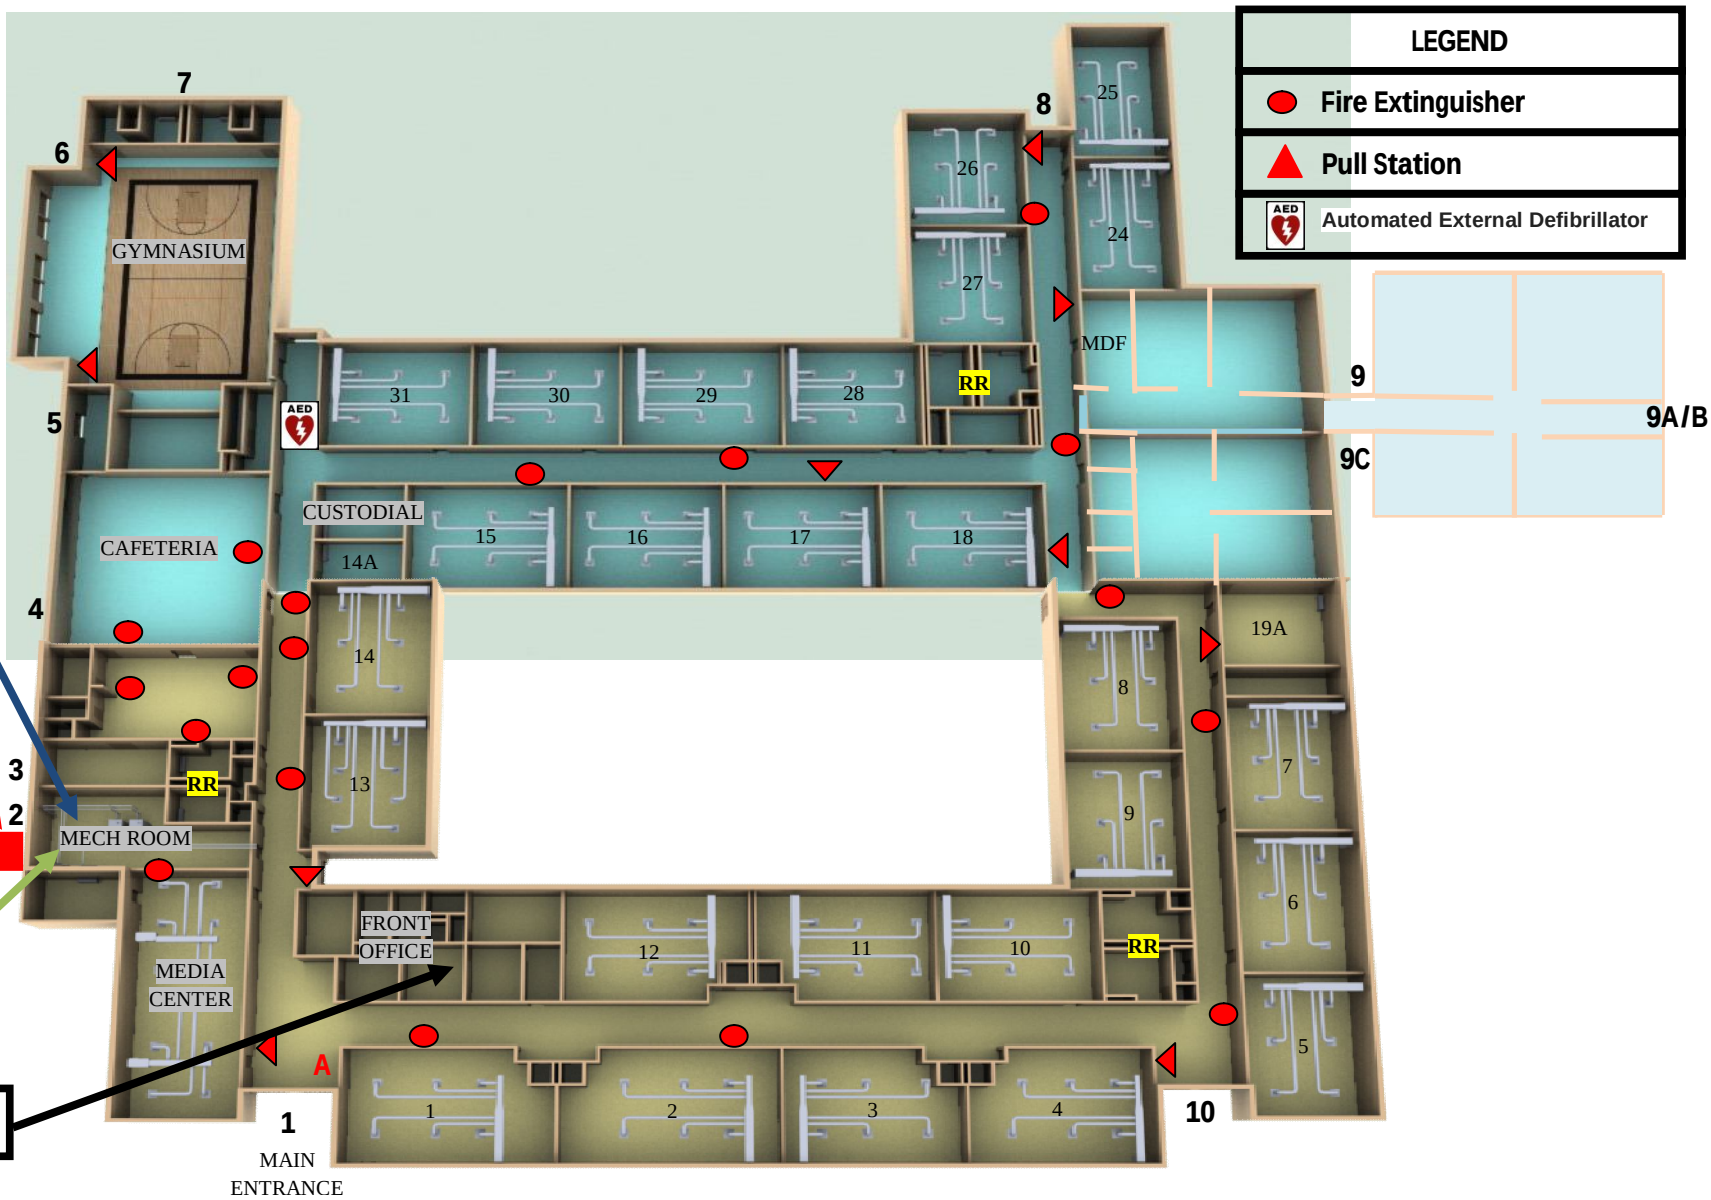



MAIN ELECTRICAL SHUTOFF (MECH RM)	MAIN GAS SHUTOFF(MECH RM EXTERIOR)	MAIN WATER SHUTOFF (MECH RM)
		
FIRE ALARM PANEL (OFFICE – Authorized Personnel Only Room)		
		
• Electric – Duke Energy • Gas – Vectren • Water – Indiana American Water • Sewer – Clarksville Wastewater		

Door number Sheet

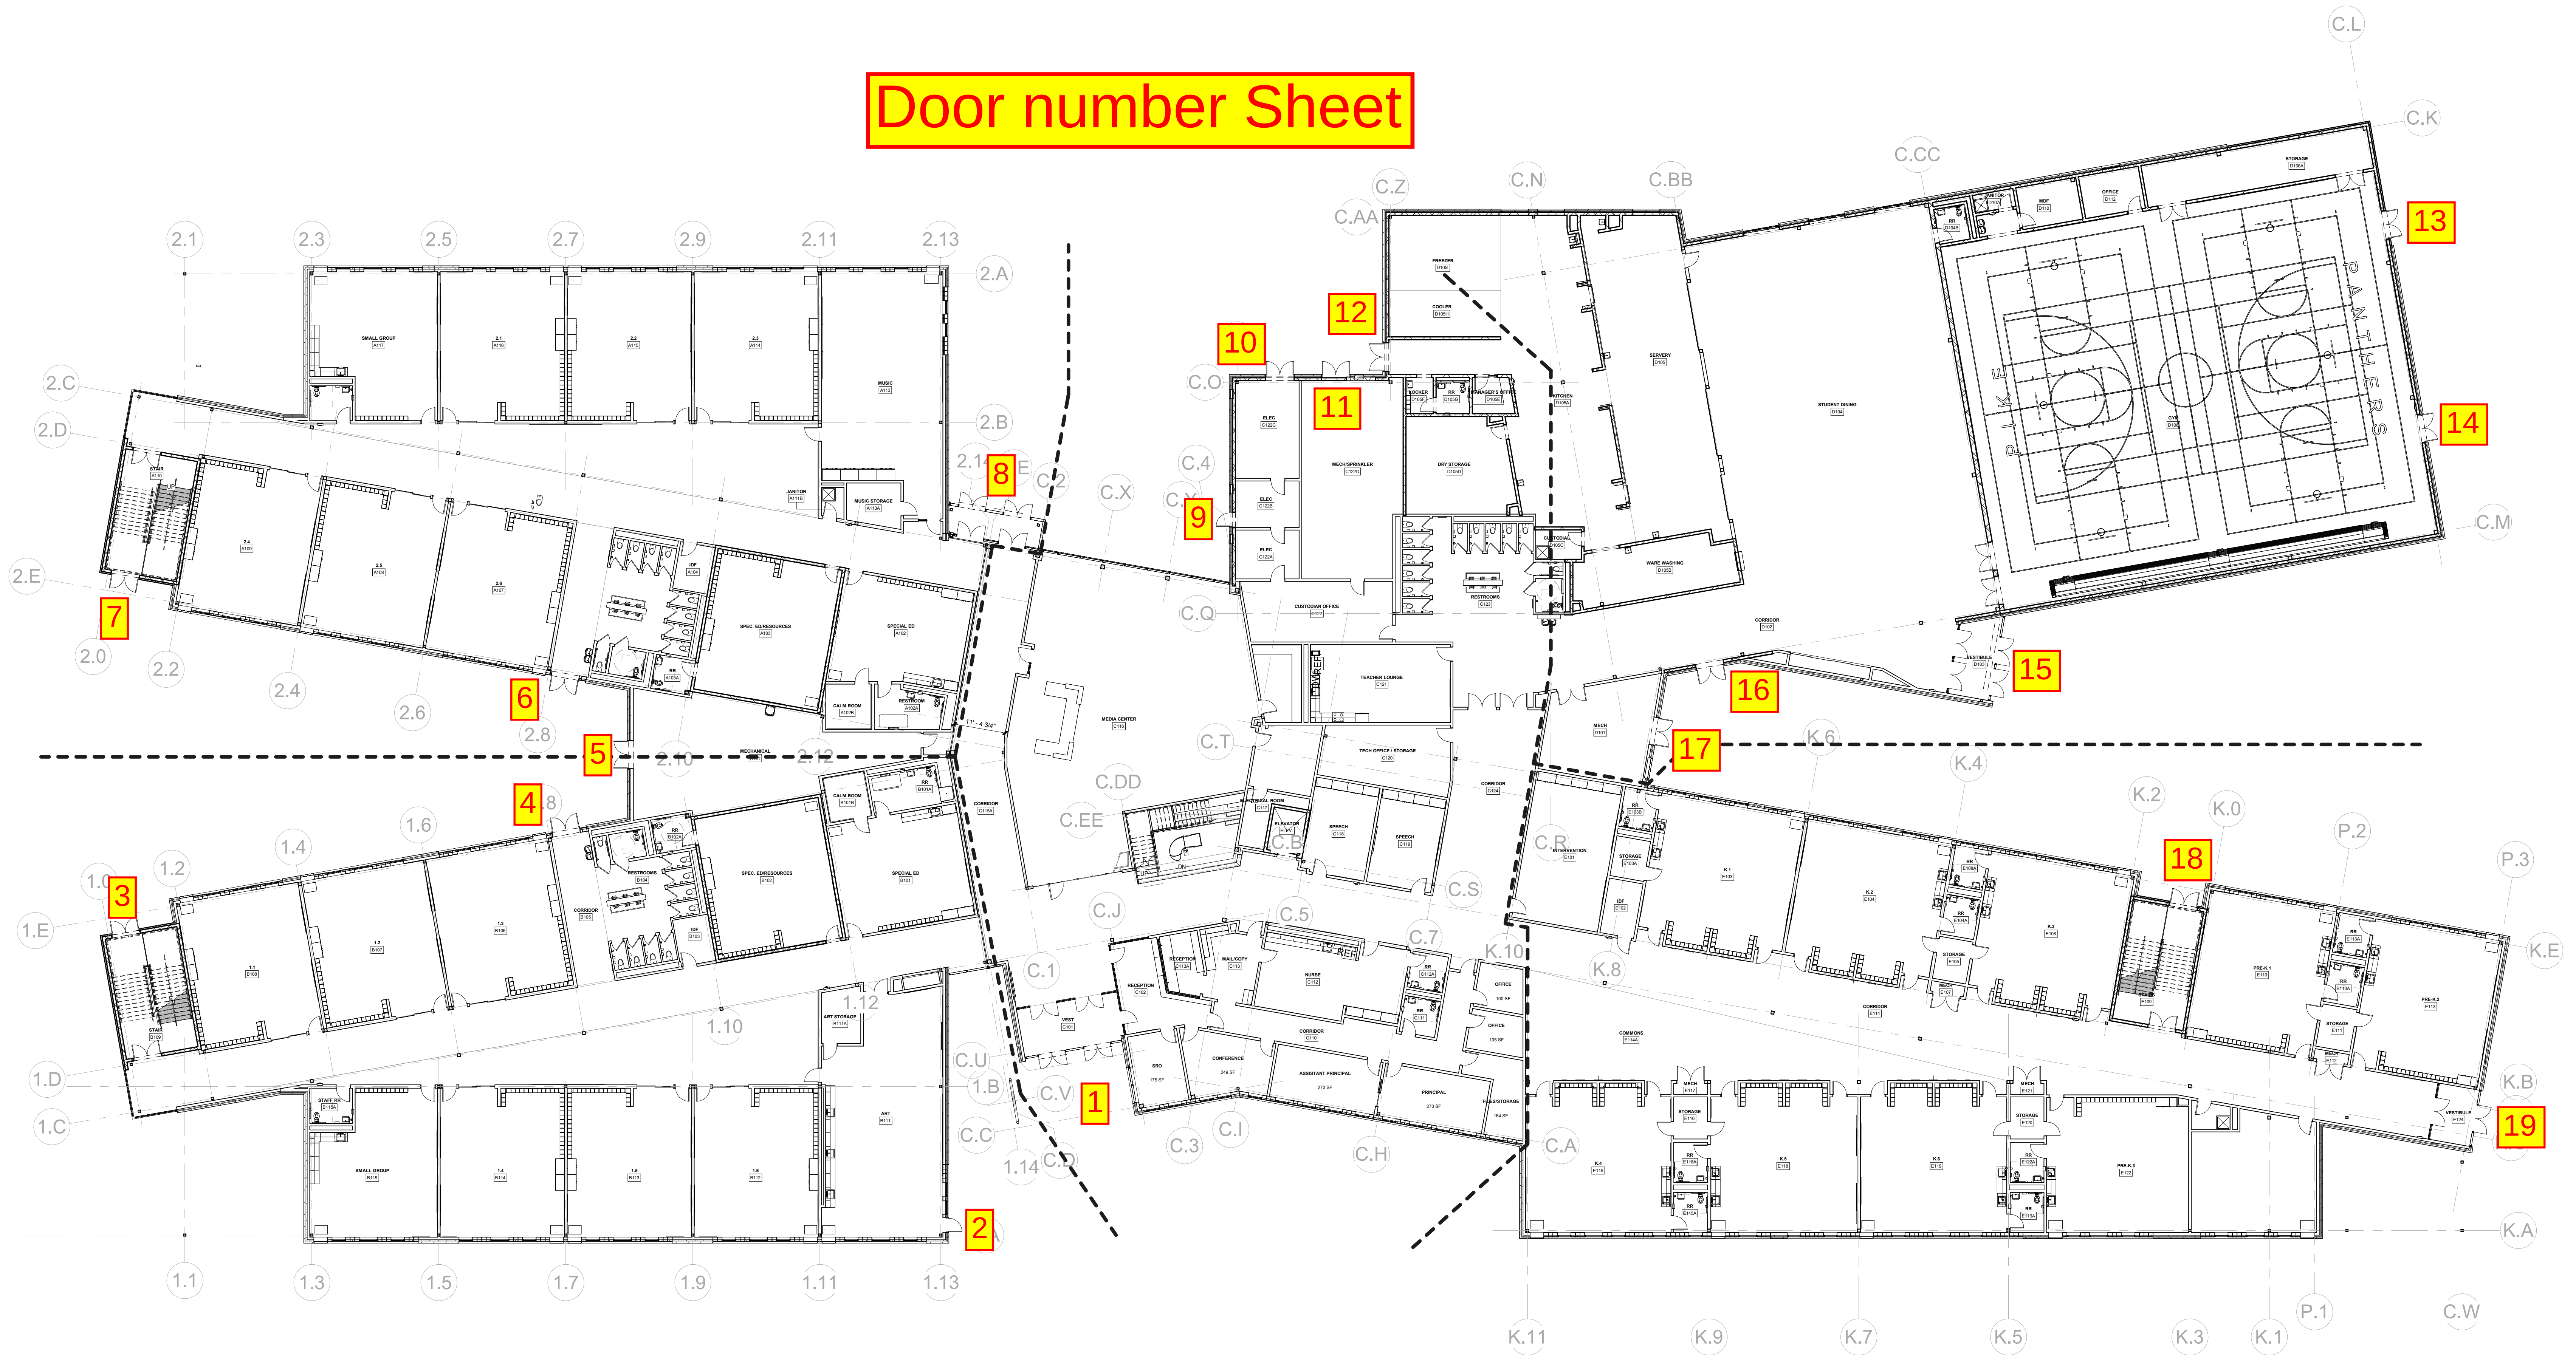

1 JV - FLOOR PLAN - FIRST FLOOR - OVERALL
SCALE: 1/16" = 1'-0"

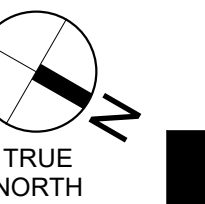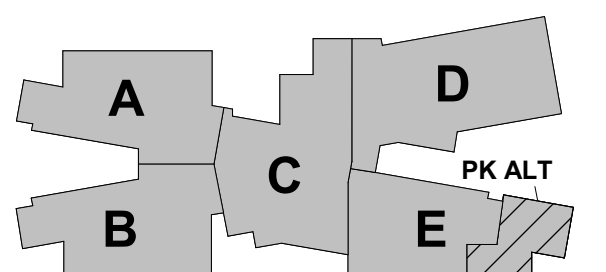

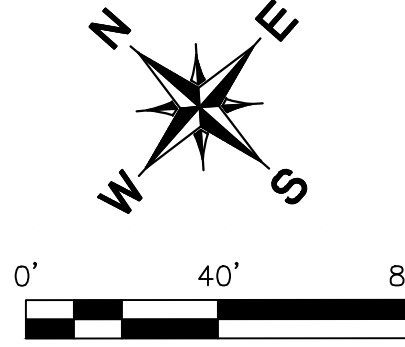

LEGEND

These standard symbols will be found in the drawing unless otherwise noted.

- STEEL PIN AND CAP SET THIS SURVEY
- PIN FOUND PER DEED OR SURVEY
- IRON PIPE FOUND PER DEED
- (R) RECORD BEARING AND/OR DISTANCE
- (D) DEED RECORD DIMENSION
- WATSON RURAL WATER COMPANY, INC EASEMENT - D.D. 18, INST. 9882
- EXISTING WATER VALVE
- EXISTING LIGHT POLE
- EXISTING OVERHEAD UTILITY LINE
- EXISTING GAS LINE
- EXISTING UNDERGROUND ELECTRIC
- EXISTING TELEPHONE PEDESTAL
- EXISTING FIRE HYDRANT
- EXISTING WATER METER
- EXISTING UTILITY POLE
- EXISTING CATCH BASIN
- EXISTING GAS METER
- EXISTING CLEAN OUT
- EXISTING GUY ANCHOR
- EXISTING GATE POST
- EXISTING WATER LINE
- EXISTING FIBER OPTIC LINE
- PROPOSED FIRE HYDRANT
- PROPOSED FIRE PROTECTION SERVICE
- PROPOSED DOMESTIC WATER SERVICE
- PROPOSED UNDERGROUND TELEPHONE
- PROPOSED GAS
- PROPOSED UNDERGROUND ELECTRIC
- PROPOSED FIBER OPTIC


- EXISTING CONCRETE
- PROPOSED CONCRETE
- PROPOSED RIP-RAP
- PROPOSED LIGHT DUTY PAVEMENT (SEE DETAIL THIS SHEET)
- PROPOSED HEAVY DUTY PAVEMENT (SEE DETAIL THIS SHEET)

- PROPOSED 2" CONCRETE CURB (SEE DETAIL SHEET)
- PROPOSED MEDIAN CURB (SEE DETAIL SHEET)
- PROPOSED MODIFIED HEADER CURB (SEE DETAIL SHEET)
- PROPOSED STOP SIGN (SEE SIGN INSTALLATION DETAIL ON DETAIL SHEET)
- PROPOSED YIELD SIGN (SEE SIGN INSTALLATION DETAIL ON DETAIL SHEET)
- CROSSWALK

VETERANS PARKWAY - R/W VARIES
(FORMERLY NEW ALBANY-CHARLESTOWN PIKE)

PROP. 6" THICK REINFORCED CONCRETE - REFER TO GEOTECHNICAL REPORT FOR MORE DETAILED INFORMATION

PROP. 6" THICK REINFORCED CONCRETE - REFER TO GEOTECHNICAL REPORT FOR MORE DETAILED INFORMATION

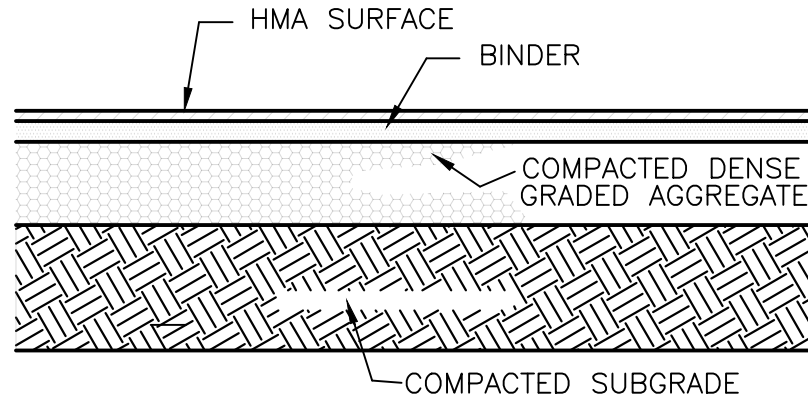

LIGHT DUTY PAVEMENT SECTION

- * SURFACE: 1-1/2" . . . 165#/SY HMA SURFACE, TYPE 'B'
- * BINDER: 2-1/2" . . . 275#/SY HMA BINDER, TYPE 'B'
- DENSE GRADE 6" . . . COMPACTED DENSE GRADED AGGREGATE, (Indiana No. 53 or Kentucky DGA)

HEAVY DUTY PAVEMENT SECTION

- * SURFACE: 1-1/2" . . . 165#/SY HMA SURFACE, TYPE 'B'
- * BINDER: 3-1/2" . . . 385#/SY HMA BINDER, TYPE 'B'
- DENSE GRADE 8-1/2" . . . COMPACTED DENSE GRADED AGGREGATE, (Indiana No. 53 or Kentucky DGA)

DENSE GRADED AGGREGATE BASE NOTE

ALL DENSE GRADED AGGREGATE BASE SHALL BE PLANT MIXED AND CONSTRUCTED IN THE NUMBER OF COURSES NECESSARY TO OBTAIN THE REQUIRED DENSITY. EACH COMPLETED COURSE OF DENSE GRADED AGGREGATE BASE SHALL BE WETTED AND ROLLED AS NECESSARY TO PREVENT RAVELLING UNTIL OVERLAYING COURSE IS APPLIED.

PAVEMENT DETAIL

No Scale

NOTE: WHERE PLANS CALL FOR INTEGRAL CURB AND SIDEWALK THE OVERALL CONSTRUCTION WILL BE COMPRISED OF A 12" MODIFIED HEADER OR MEDIAN CURB WITH THE CONCRETE SIDEWALK PORTION BEING POURED UP AGAINST PREVIOUSLY INSTALLED CURB.

Site Plan Data			
Categories	Provided	Reduction	Required
Setback Lines			
Min Building Setback	15'		
Front Yard			2287.8 ft
ET (adjacent to arterial)	181	35	1184.31 ft
ET (adjacent to local street)	704	25	
Side Yard			1069.06 ft
Primary Structure	774	35	1492.92 ft
Accessory Structure	N/A		701880 sq ft
Rear Yard			41.1 %
Primary Structure	155.5	20	
Accessory Structure	N/A	5	
Site Parking Setback			
Front Yard	30	5	
Side Yard	32	5	
Rear Yard	49.4	5	
Key			
R = Required			
* See Note			
CPE: Charlestown Jeffersonville Pike			

Landscaping			
Parking Lot Screening	12	R	Let's with so or more spaces must be screened from adjacent uses and the street. Screening must consist of a masonry wall, decorative metal fence, slatted fence, plant material or a combination of such elements, which shall have a min. height of 6 ft. Screening shall extend a min. of 70% along the street frontage & over and side lot lines.
Foundation Planting	12	R	Shall be provided around the building foundation and be located within 10 feet of the structure's foundation.
Parking Lot Trees	154	23	114
Interior Parking Islands	12	R	1 Landscape Island per 25 parking spaces.
Site	12	R	Parking islands should be a min. of 5 feet in width and min. length of one standard parking space.
Trees	12	R	Each island shall contain at least one deciduous shade tree that will exceed 30 feet when fully mature. (These trees may NOT be counted toward site tree req.)
Buffer Requirements (Buffer Yard "B")	12	R	The required Buffer Yard planting may count toward the required min. plantings in LA&OE (See Trees as the discretion of the Planning Director. All trees must be planted between 5 and 15 feet from the property line that is contiguous to the adjacent use.
Setback	12	R	As additional 50 feet of setback is required in addition to the normal setback. One deciduous canopy tree shall be planted every 30 feet of contiguous boundary with the adjacent use.
Shade Trees	36	36	One evergreen tree shall be planted for every 50 feet of contiguous boundary with the adjacent use.
Evergreen Trees	22	22	Deciduous Shade Trees at ratio of 1 tree/75 ft along a public street.
Street Trees*	51	13	Deciduous Shade Trees at ratio of 1 tree/75 ft of site and rear property lines.
Site Trees	21*	9	Ornamental or Evergreen trees at a ratio of 1 tree/25,000 sq ft of site area.
Species Diversity	16*	8	Landscaping plans shall make efforts to include a diverse selection of species. Where or more shade trees are required, no more than 10% of the trees shall be of the same species. The same percentage shall apply where 6 or more ornamental and/or evergreen trees are required.
	12	R	Where more than 20 plants are required as foundation plantings and/or parking lot screening, no more than 10% of the plantings shall be of the same species.

Parking			Parking lots, to the greatest extent possible, should be located to the side(s) and the rear of buildings.
Location			Max of 60% of req. spaces may be located in front of primary structure, except where structures have street frontages on more than 2 sides.
Front Yard	+	100	Where a rear yard exists, a Min. of 50% of the required parking shall be located to the rear of the primary structure.
Rear Yard	0	27	
Spaces (min) Educational, Primary, Secondary and Day Care facilities	274		Parking counts shall be at the discretion of the Director

Signage			
Recessed Warning Sign			
Quantity	0	3	One sign per vehicular entrance.
Size			
Along an local street			Signs shall not exceed 6 ft in height & 40 ft in message area per side.
Along an Arterial Street or Next to and Across from multi family or non residential use			Signs shall not exceed 8 ft in height & 48 ft in message area per side.
Location	0	10 ft	Signs shall not be located within the vision clearance triangle per Section 7.17 and shall be placed a min. of 30 feet from the right-of-way.

Entrance			
Location			May be located within the setback area. All new curb cuts or easements (thereof) require an Improvement Location Permit as specified in Article 10.
Proximity to Street Corners			No entrance or drive shall be permitted to begin within 100 feet of any intersecting road.
Arterial Road	400'	> 200'	
Local Road	1000'	> 150'	No entrance or drive shall be permitted to begin within 150 feet of any intersecting road.
Proximity to Road Curves			
Arterial Road	N/A	> 100'	No entrance shall be permitted within 140 feet of the apex of a curve (100 deg or greater).
Local Street	N/A	> 40'	No entrance shall be permitted within 70 feet of the apex of a curve (100 deg or greater).
Proximity to other Entrances			
Arterial Road	125'	> 100'	No 2 entrances or drives shall be within 100 feet of one another.
Local Road	57'	> 40'	No 2 entrances or drives shall be within 40 feet of one another.
Size			
Arterial Road	27'	50 ft	Max 30 ft width.
Local Street	26 ft	26 ft	Max 26 ft width.
Sidewalk			
External	1	1	Should be provided along sides of a lot that abut a public street.

Notes:
* Street Trees: Due to overhead utilities, ornamental trees were chosen for street trees along Veterans Pike.
* Site Trees: Due to the front and rear property lines fronting streets and the side property lines requiring a buffer, we request a reduction of site tree requirements.
* Parking space distribution is a unique situation as the site is between 2 streets and the front of the building does not face either road.

RATIO

101 S PENNSYLVANIA ST.
INDIANAPOLIS, IN 46204

j.lake
JAMIE LAKE
ARCHITECTURE & DESIGN


129 QUARTERMASTER COURT
JEFFERSONVILLE, IN 47130

SITE/CIVIL ENGINEER:

HART'S
SURVEYING &
ENGINEERING LLC

958 WATER STREET, CHARLESTOWN, IN
PHONE: 812-256-7781
(HSE PROJECT NUMBER: 21-82)

GREATER CLARK COUNTY SCHOOLS
JEFFERSONVILLE ELEMENTARY SCHOOL
2915 CHARLESTOWN PIKE
JEFFERSONVILLE, IN 47130

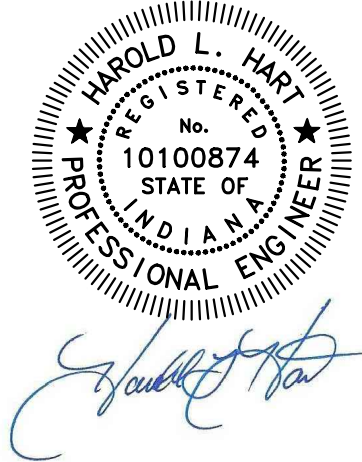


REVISIONS:		DATE:	DESCRIPTION:
1		8/8/23	Erosion control notes, Plan Scale, Profile Water Size
2		8/10/23	Water Valve Note & Detail
3		8/10/23	Building, Sidewalk, and Grading

PROJECT: 21-82-01 (HSE)
DATE: 3.10.2023
DRAWN BY: J.G.D.

SITE OVERALL PLAN &
PAVEMENT DETAILS
C.002



GREATER CLARK COUNTY SCHOOLS
JEFFERSONVILLE ELEMENTARY SCHOOL
2915 CHARLESTOWN PIKE
JEFFERSONVILLE, IN 47130

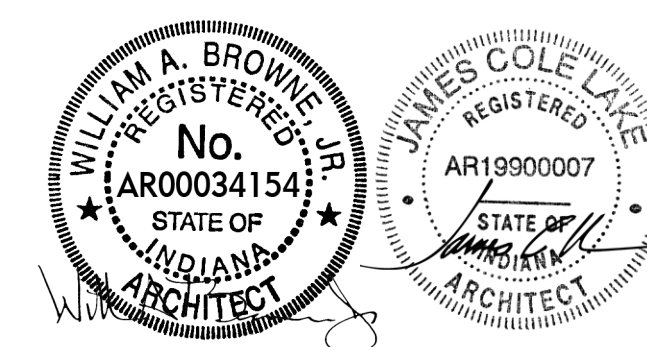


REVISIONS:	#	Date	Desc.
ISSUED FOR CONSTRUCTION			

PROJECT: #22107
DATE: 08/10/2023
DRAWN BY: Author


FLOOR PLAN -
FIRST FLOOR -
OVERALL

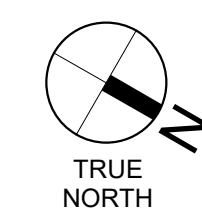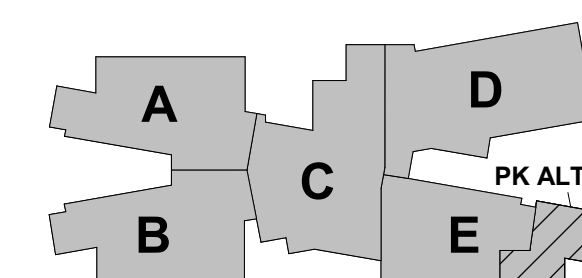

J.A011

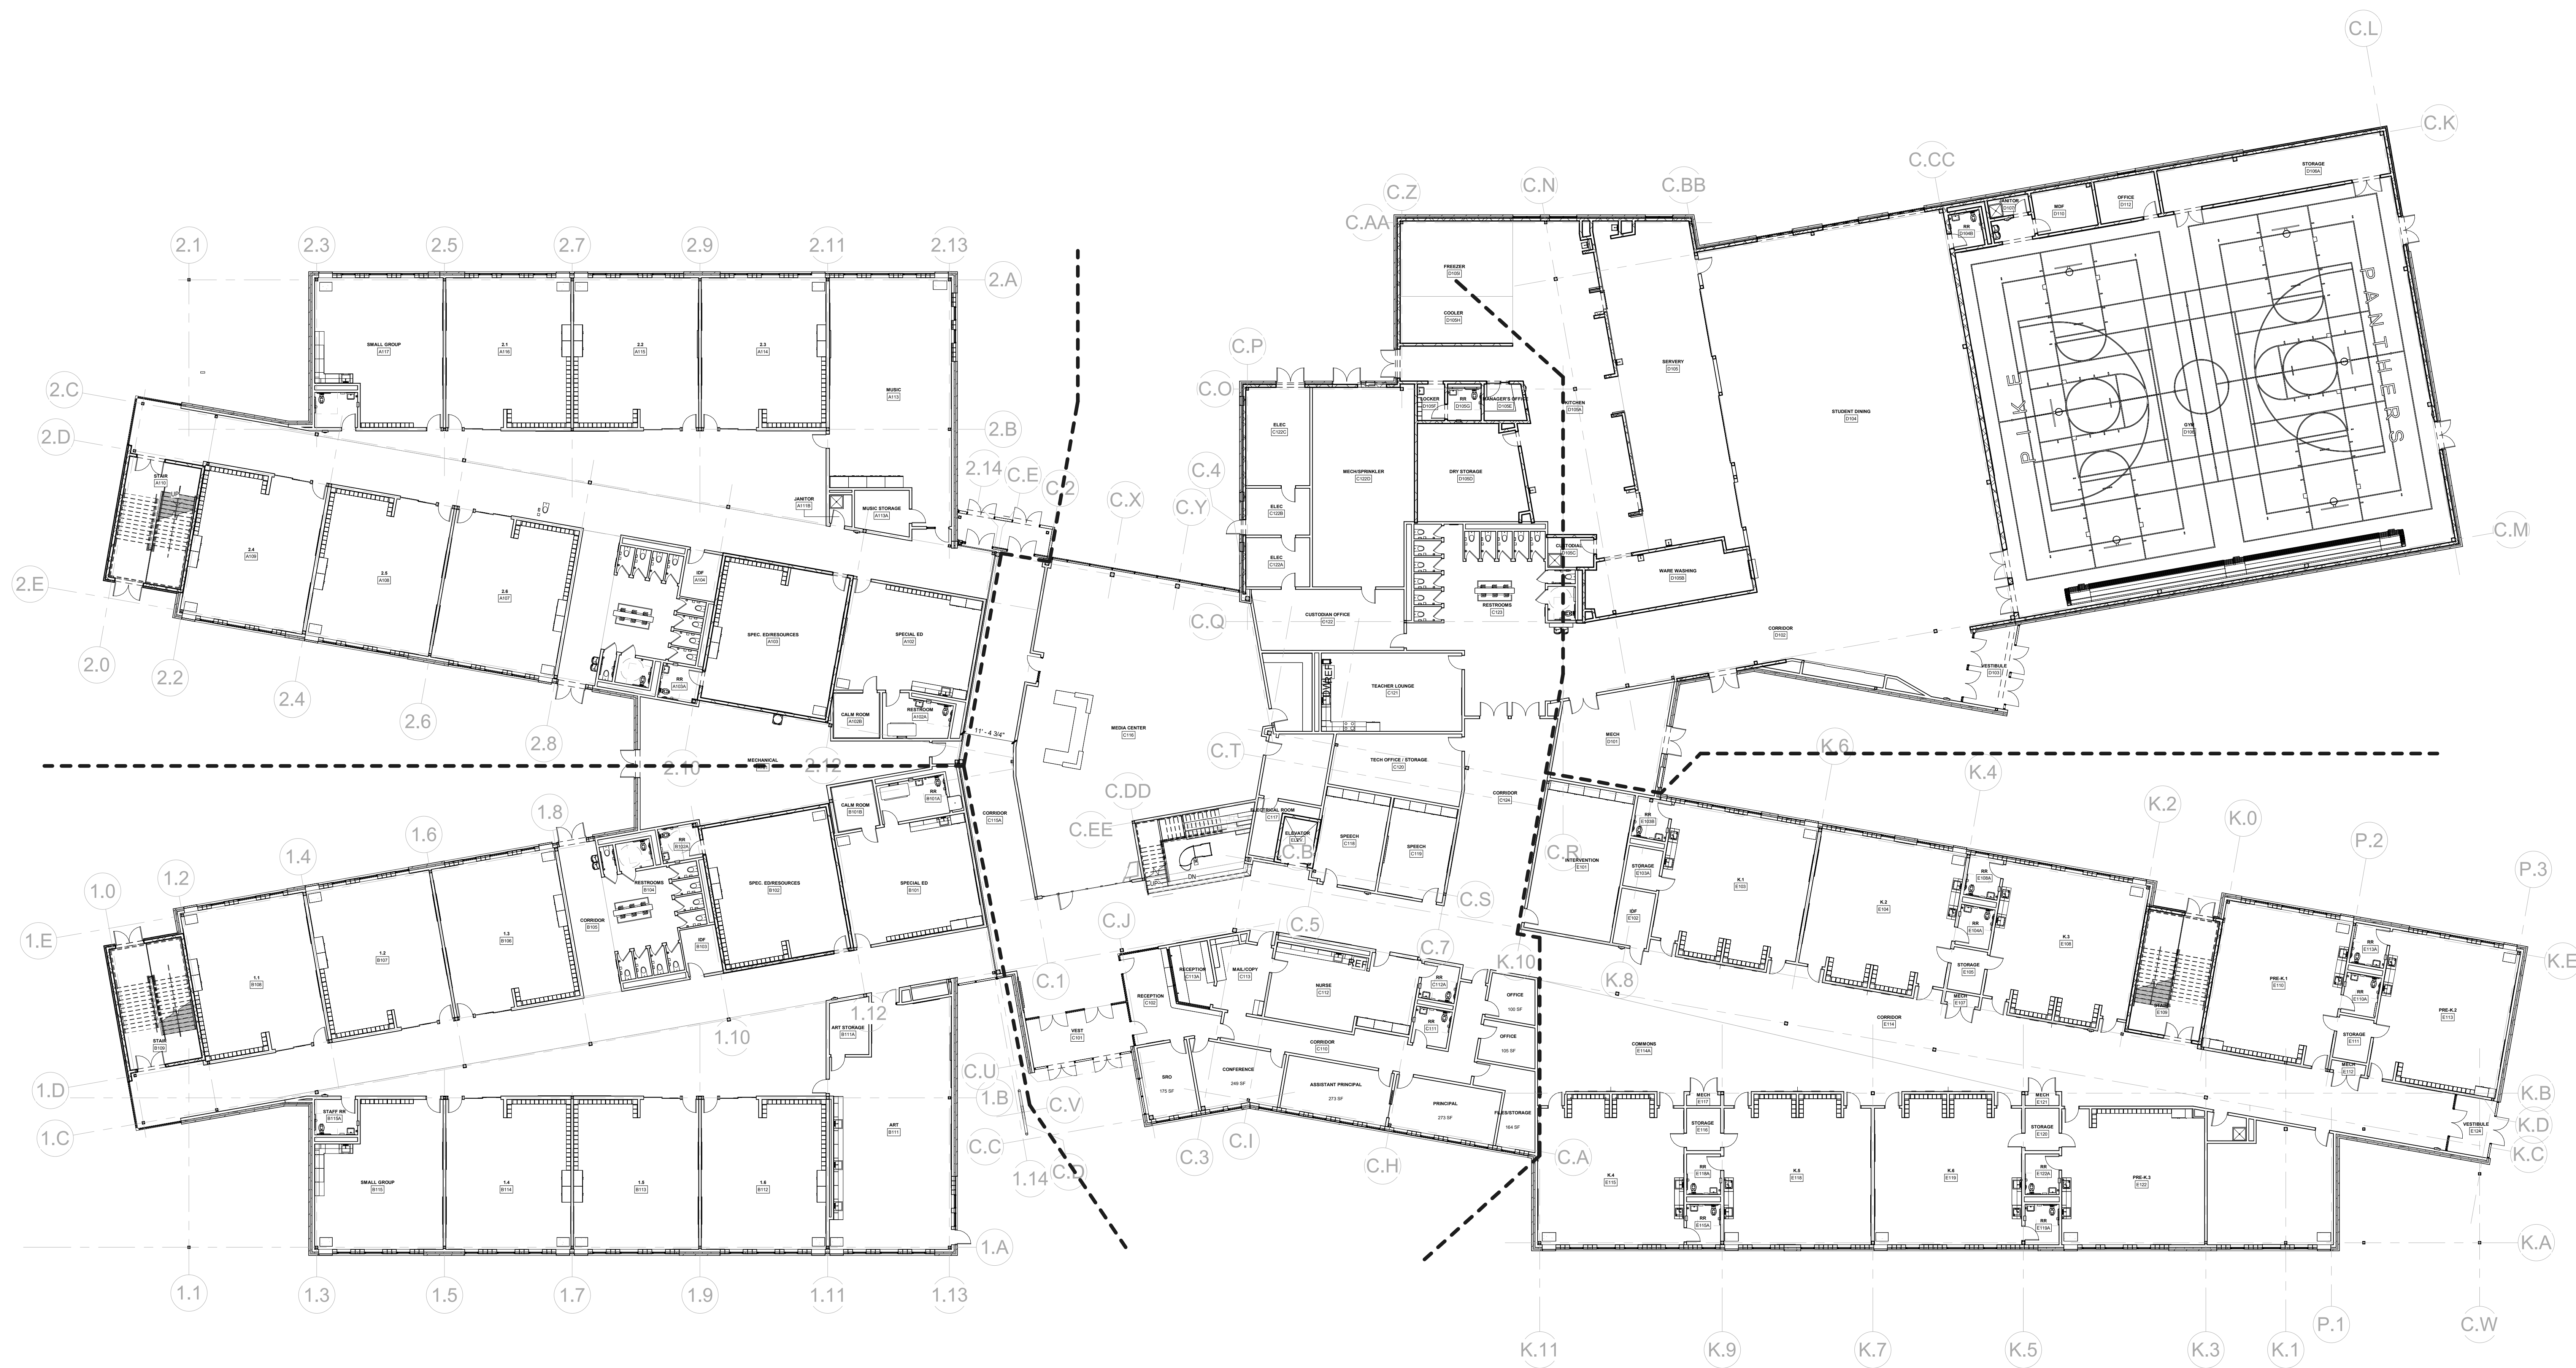

1 JV - FLOOR PLAN - FIRST FLOOR - OVERALL
SCALE: 1/16" = 1'-0"

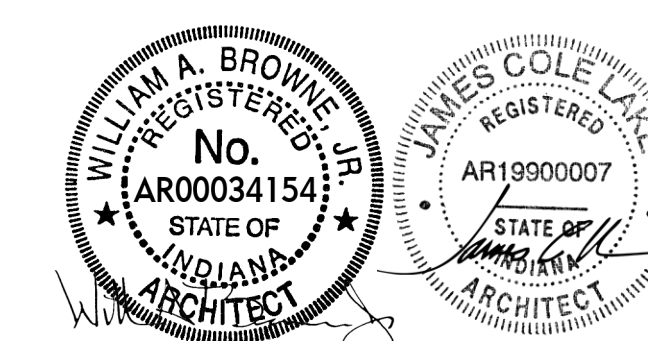


△ REVISIONS:

ISSUED FOR CONSTRUCTION

PROJECT: #22107
DATE: 08/10/2023
DRAWN BY: Author

FLOOR PLAN -
SECOND FLOOR
- OVERALL

J.A012

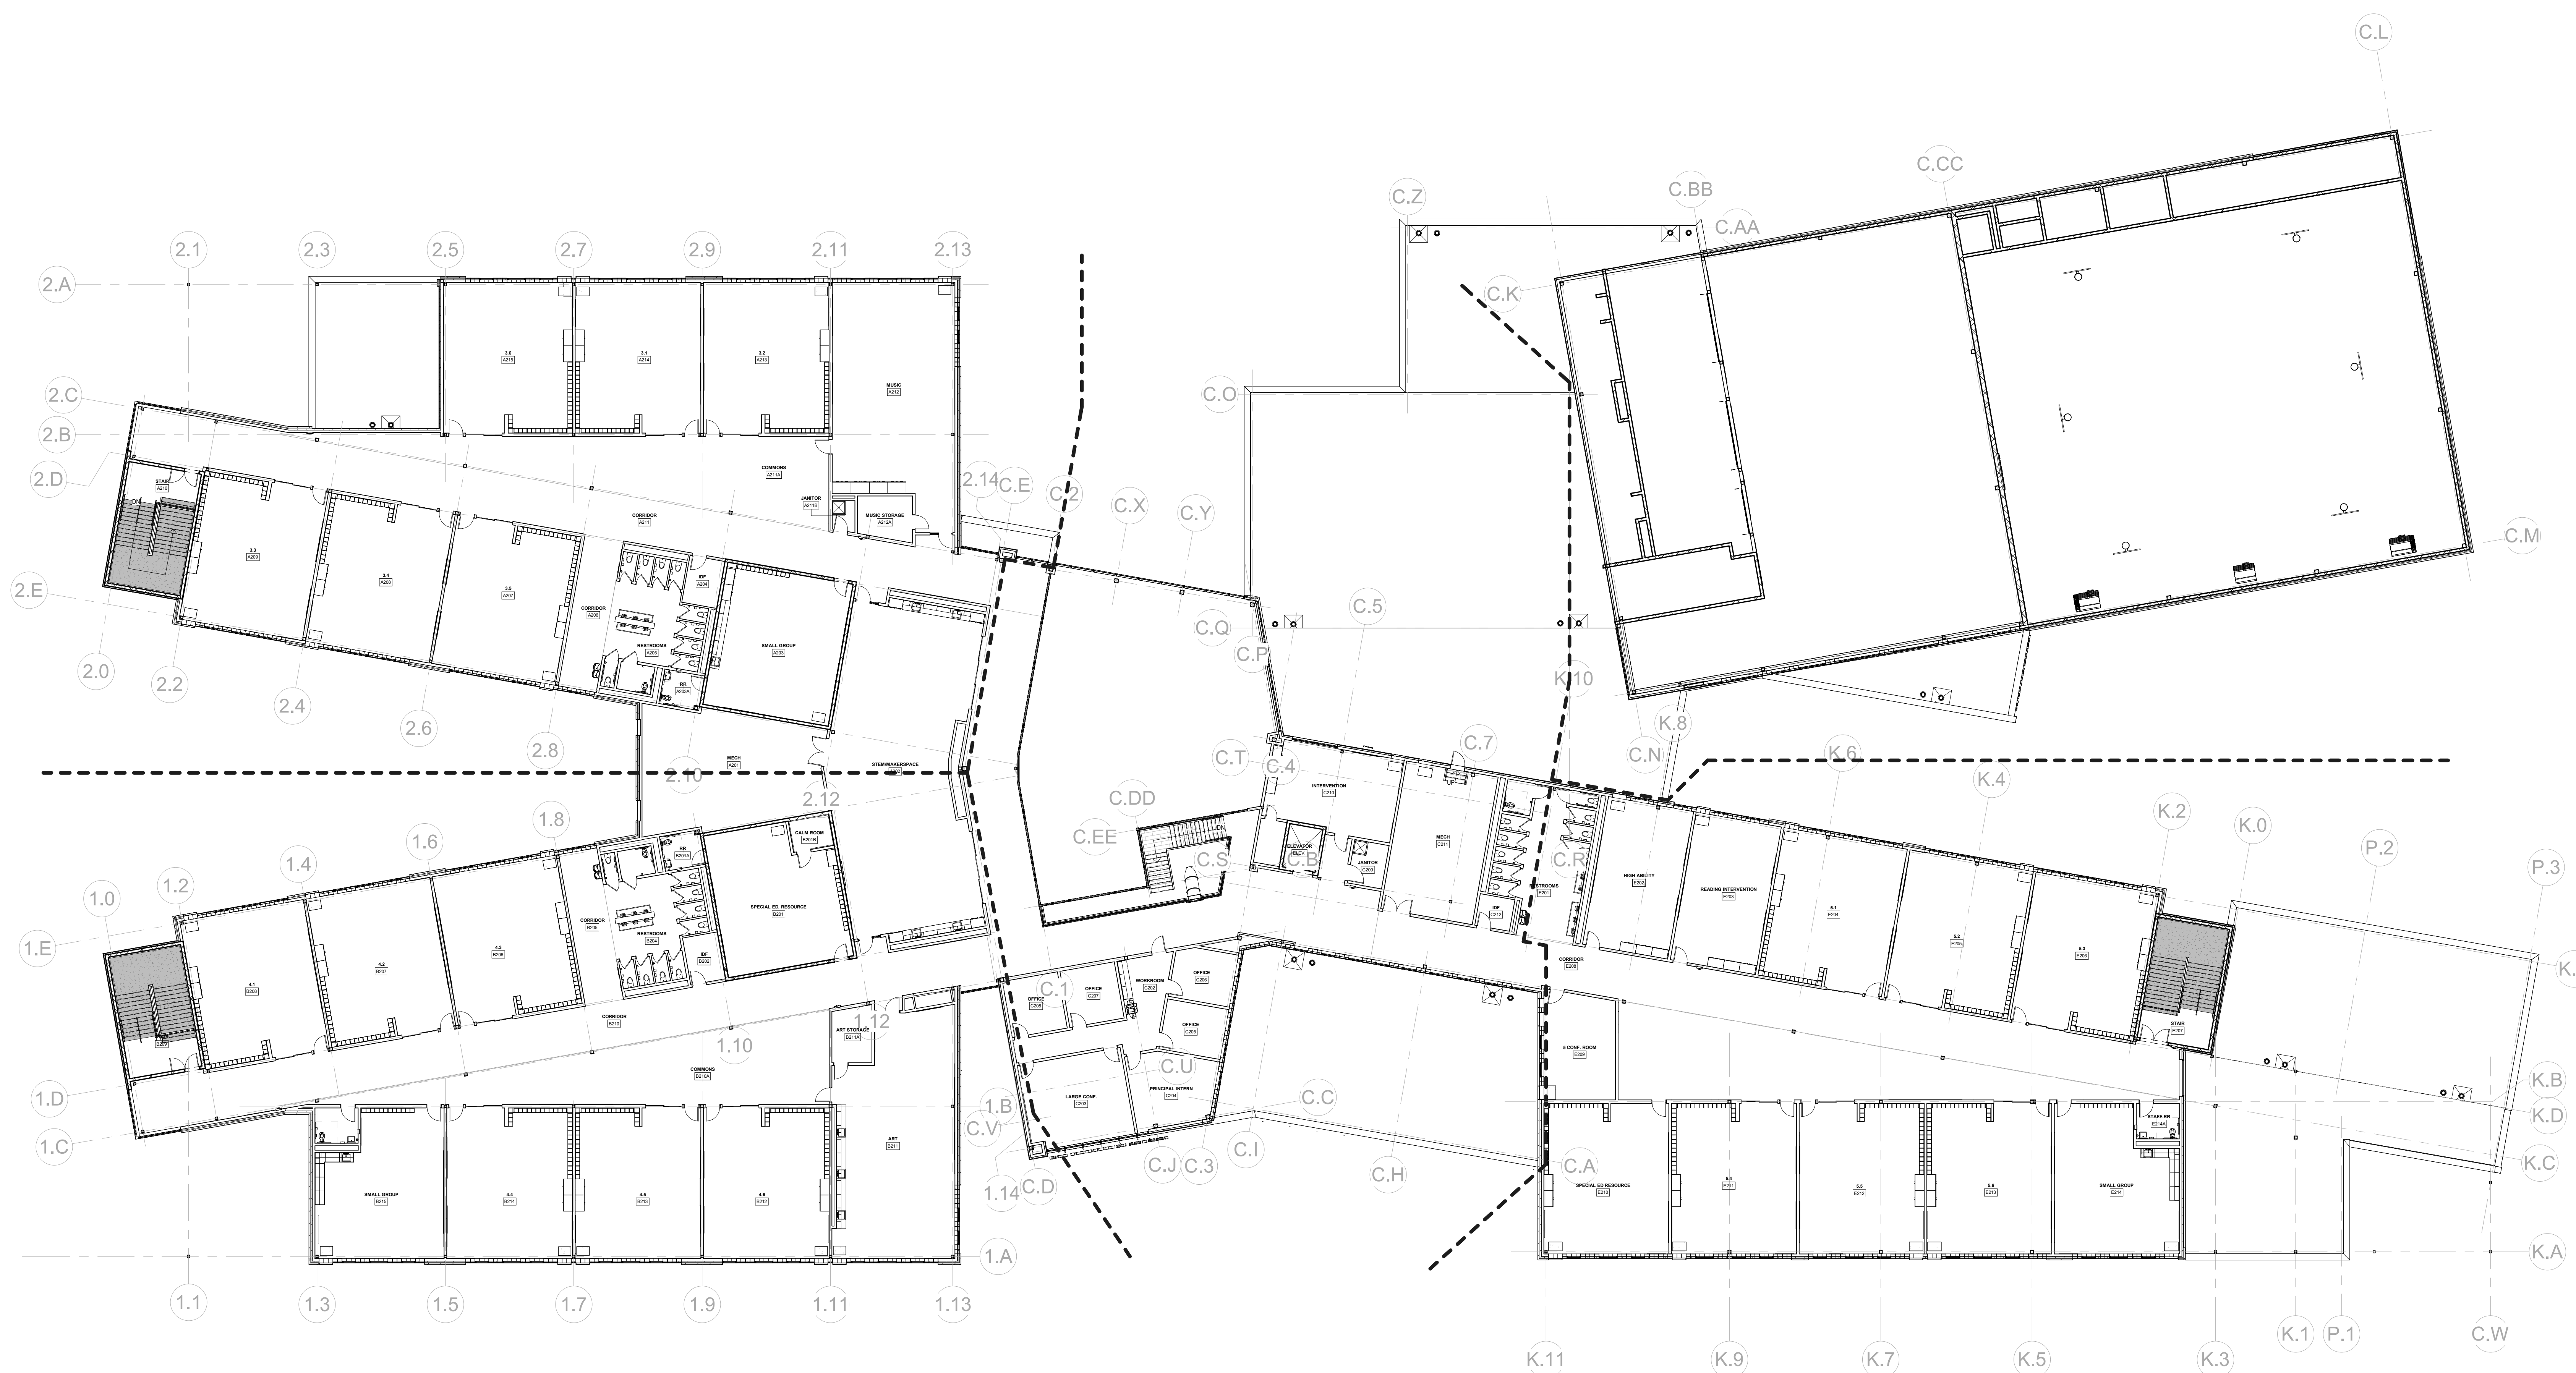

1 JV - FLOOR PLAN - SECOND FLOOR - OVERALL
SCALE: 1/16" = 1'-0" REF. 1 / A301

GENERAL NOTES - FLOOR PLAN

1. PROVIDE FULL HEIGHT CORNER GUARDS AT ALL OUTSIDE CORNERS WITH GYPSUM BOARD FINISH. FLOOR TO CEILING HEIGHT.
2. PROVIDE BULL-NOSE FINISH ON ALL OUTSIDE CORNERS OF CMU WALLS FROM 8" ABOVE FINISH FLOOR TO ONE COURSE BELOW CEILING OR UP TO DECK WHERE NO CEILINGS ARE PRESENT. EXCEPT FOR CORNERS IN MECHANICAL ROOMS, STORAGE ROOMS, AND NON-PUBLIC AREAS. AT WINDOW OPENINGS BEGIN 8" ABOVE WINDOW SILL AND 8" BELOW WINDOW HEAD.
3. SEE ELEVATIONS FOR MASONRY TYPE AND SIZE.
4. PROVIDE SOLID SURFACE WINDOW SILLS @ ALL STOREFRONT GLAZING SILLS ABOVE FINISHED FLOOR HEIGHT. WINDOW SILL TO EXTEND 1" PAST FINISHED WALL SURFACE, TYP. UNLESS OTHERWISE NOTED.
5. VIF ALL DIMENSIONS FOR WINDOWS AND CASEWORK.
6. FOR ALL RESTROOMS AND WET WALLS WITH GYPSUM WALL FINISH, REPLACE 5/8" TYPE "X" GYPSUM BOARD WITH 5/8" MOISTURE RESISTANT GYPSUM BOARD, SEE SPECS FOR DETAILS.
7. WALLS TO GO UP TO DECK UNLESS OTHERWISE NOTED.
8. PROVIDE MANUAL WINDOW SHADES AT ALL EXTERIOR WINDOW LOCATIONS UNLESS OTHERWISE NOTED.
9. IN CLASSROOM FCU'S AND FINISHED CABINET TO BE PROVIDED BY MECH. REF. M-SERIES.
10. ALL CLASSROOMS TO RECIEVE TEACHING WALL TYPE A UNLESS OTHERWISE NOTED.


RATIO

101 S PENNSYLVANIA ST.
INDIANAPOLIS, IN 46204

j.lake
JAMIE LAKE
ARCHITECTURE & DESIGN

129 QUARTERMASTER COURT
JEFFERSONVILLE, IN 47130

GREATER CLARK COUNTY SCHOOLS
JEFFERSONVILLE ELEMENTARY SCHOOL
2915 CHARLESTOWN PIKE
JEFFERSONVILLE, IN 47130

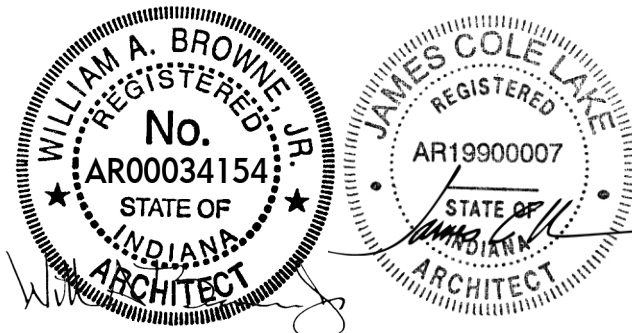




REVISIONS:	
#	Date

ISSUED FOR CONSTRUCTION

PROJECT: #22107
DATE: 08/10/2023
DRAWN BY: Author

FLOOR PLAN -
FIRST FLOOR -
UNIT A

J.A101A

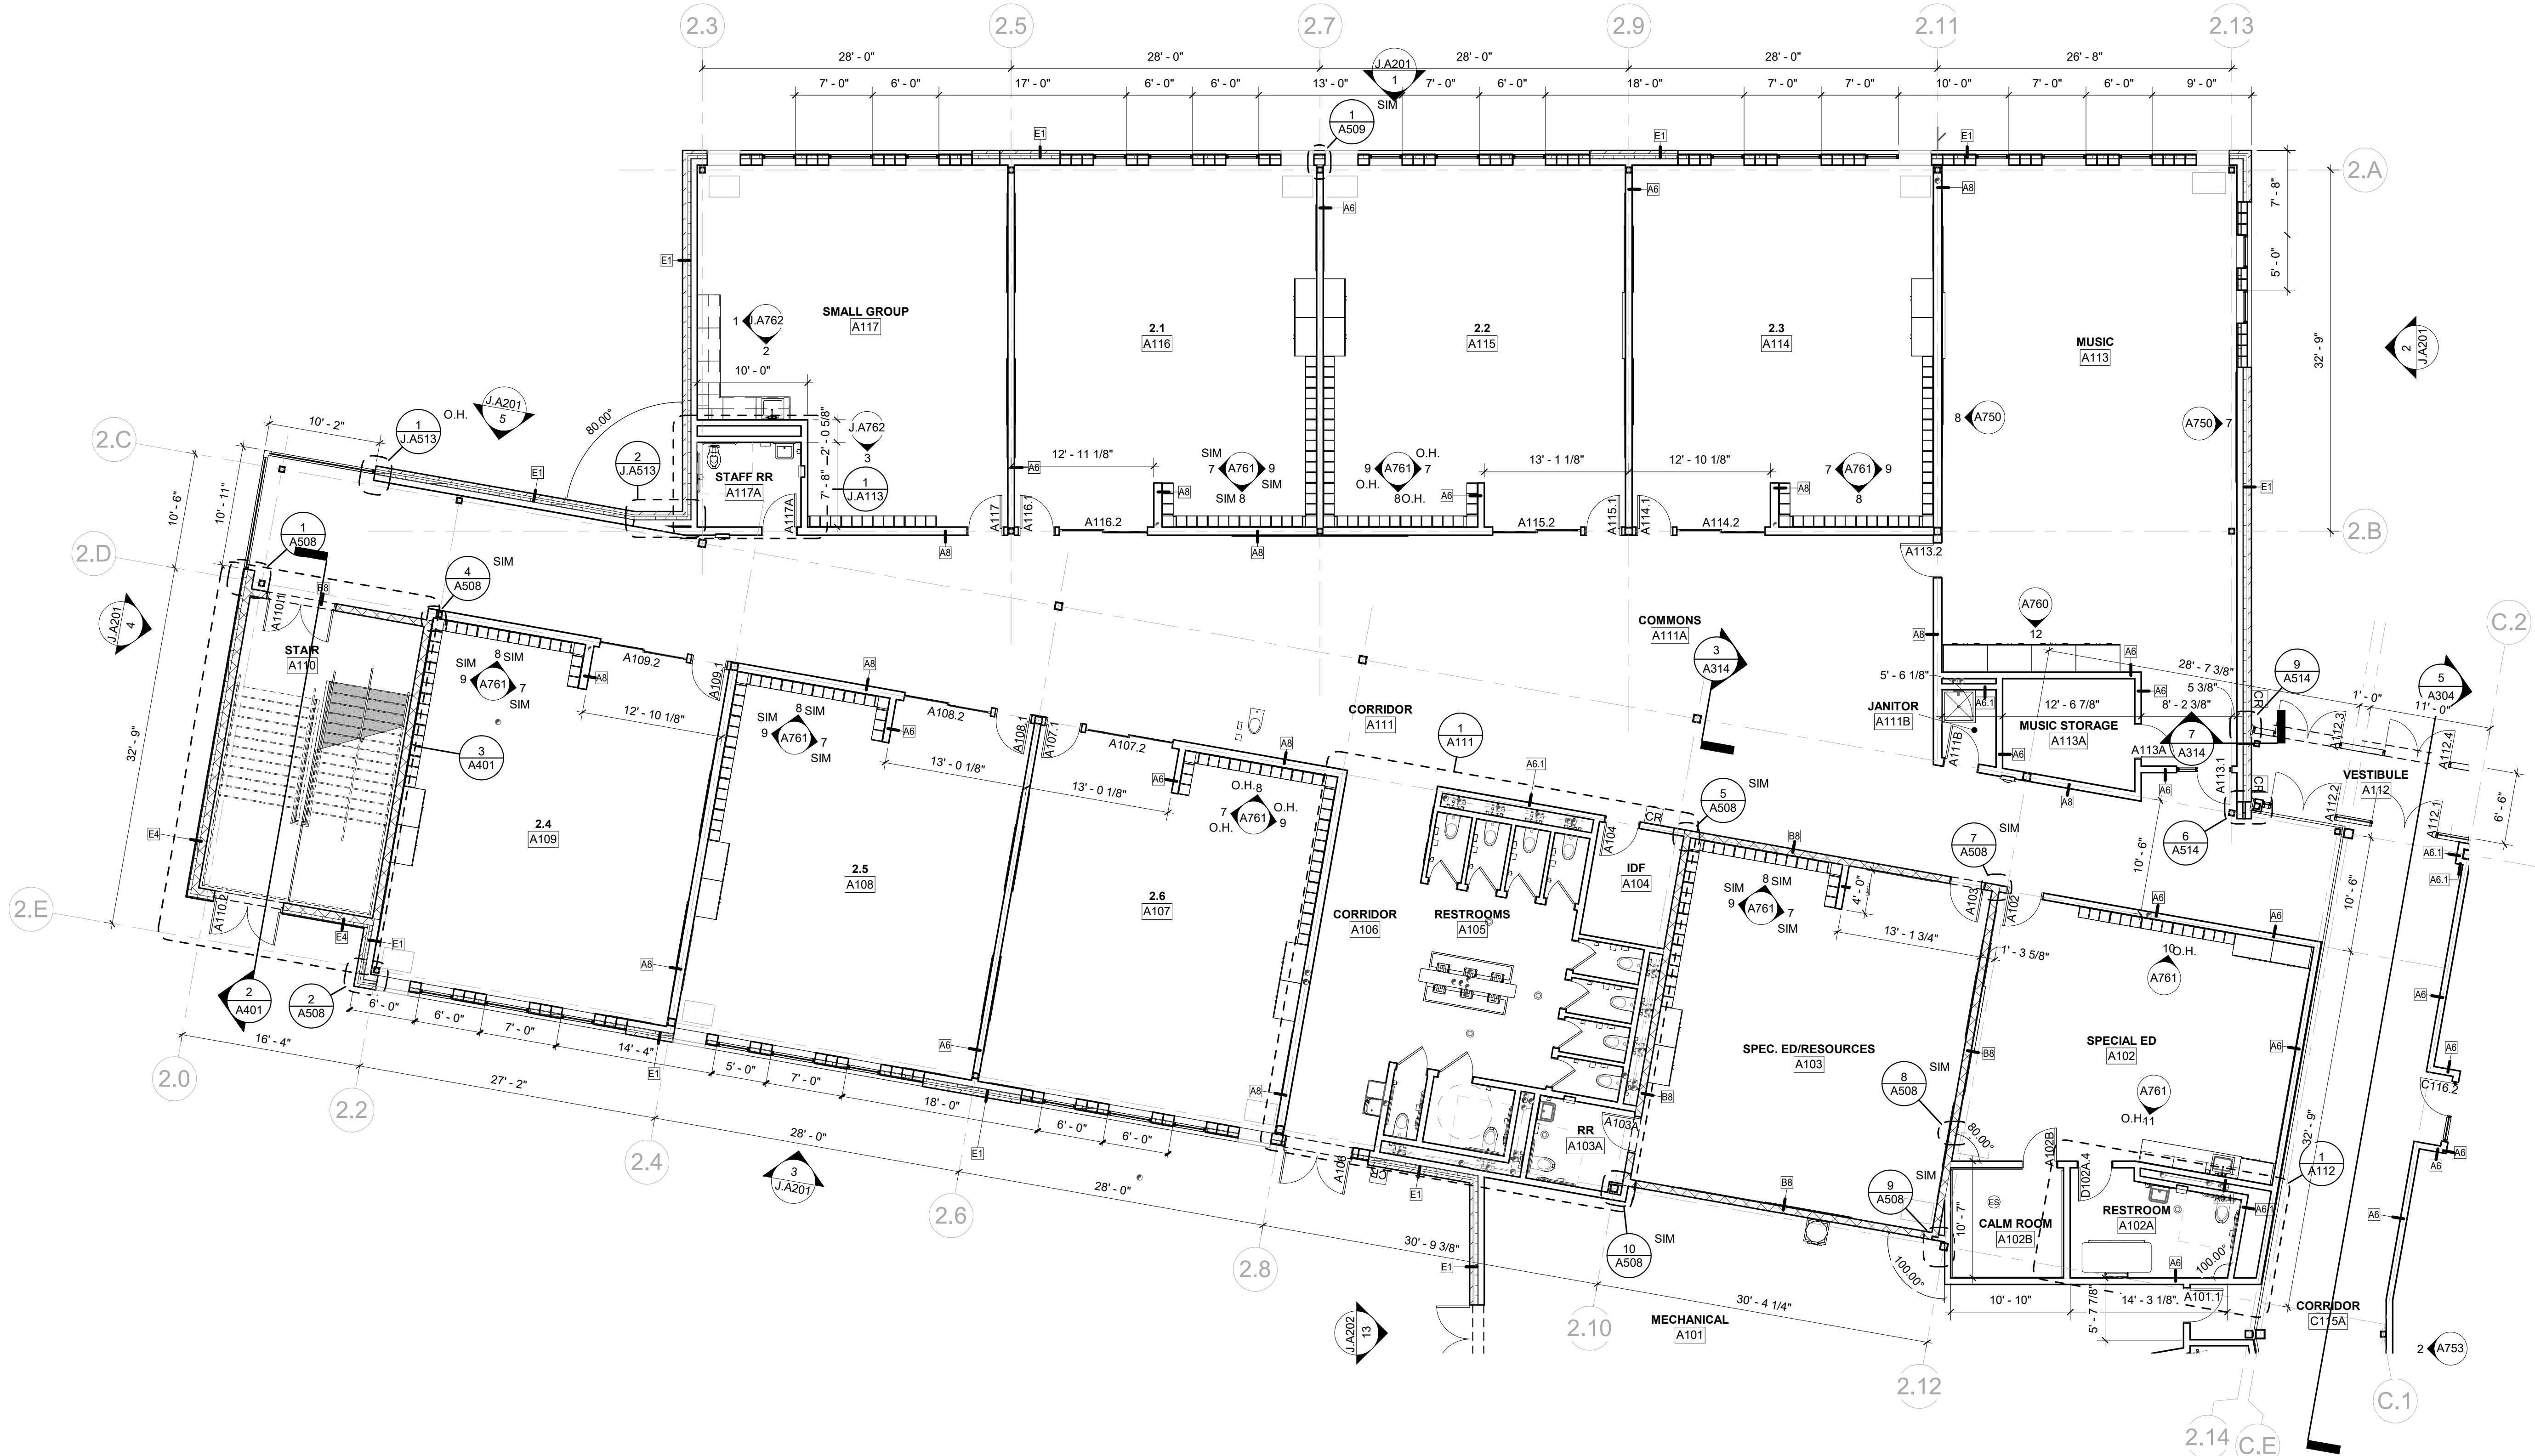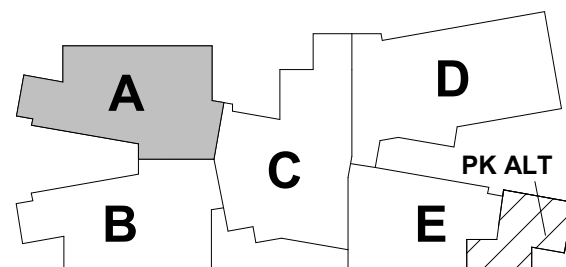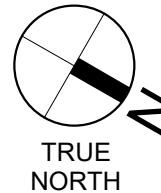

GENERAL NOTES - FLOOR PLAN

1. PROVIDE FULL HEIGHT CORNER GUARDS AT ALL OUTSIDE CORNERS WITH GYPSUM BOARD FINISH. FLOOR TO CEILING HEIGHT
2. PROVIDE BULL-NOSE FINISH ON ALL OUTSIDE CORNERS OF CMU WALLS FROM 8" ABOVE FINISH FLOOR TO ONE COURSE BELOW CEILING OR UP TO DECK WHERE NO CEILING ARE PRESENT. EXCEPT FOR CORNERS IN MECHANICAL ROOMS, STORAGE ROOMS, AND NON-PUBLIC AREAS. AT WINDOW OPENINGS BEGIN 8" ABOVE WINDOW SILL AND 8" BELOW WINDOW HEAD.
3. SEE ELEVATIONS FOR MASONRY TYPE AND SIZE.
4. PROVIDE SOLID SURFACE WINDOW SILLS @ ALL STOREFRONT GLAZING SILLS ABOVE FINISHED FLOOR HEIGHT. WINDOW SILL TO EXTEND 1" PAST FINISHED WALL SURFACE, TYP. UNLESS OTHERWISE NOTED.
5. VIF ALL DIMENSIONS FOR WINDOWS AND CASEWORK.
6. FOR ALL RESTROOMS AND WET WALLS WITH GYPSUM WALL FINISH, REPLACE 5/8" TYPE "X" GYPSUM BOARD WITH 5/8" MOISTURE RESISTANT GYPSUM BOARD. SEE SPECS FOR DETAILS.
7. WALLS TO GO UP TO DECK UNLESS OTHERWISE NOTED.
8. PROVIDE MANUAL WINDOW SHADES AT ALL EXTERIOR WINDOW LOCATIONS UNLESS OTHERWISE NOTED.
9. IN CLASSROOM FCU'S AND FINISHED CABINET TO BE PROVIDED BY MECH. REF. M-SERIES.
10. ALL CLASSROOMS TO RECIEVE TEACHING WALL TYPE A UNLESS OTHERWISE NOTED.


RATIO

101 S PENNSYLVANIA ST.
INDIANAPOLIS, IN 46204

j.lake
JAMIE LAKE
ARCHITECTURE & DESIGN

129 QUARTERMASTER COURT
JEFFERSONVILLE, IN 47130

GREATER CLARK COUNTY SCHOOLS
JEFFERSONVILLE ELEMENTARY SCHOOL
2915 CHARLESTOWN PIKE
JEFFERSONVILLE, IN 47130


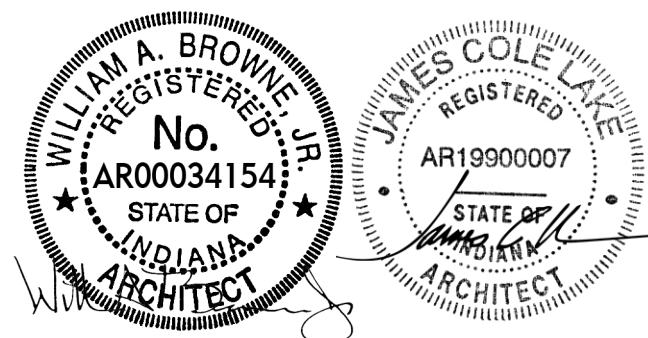


REVISIONS:
Date Desc.


ISSUED FOR CONSTRUCTION

PROJECT: #22107
DATE: 08/10/2023
DRAWN BY: Author

FLOOR PLAN -
FIRST FLOOR -
UNIT B

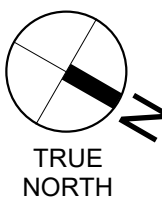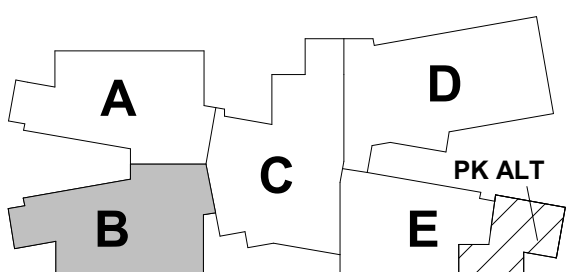

J.A101B

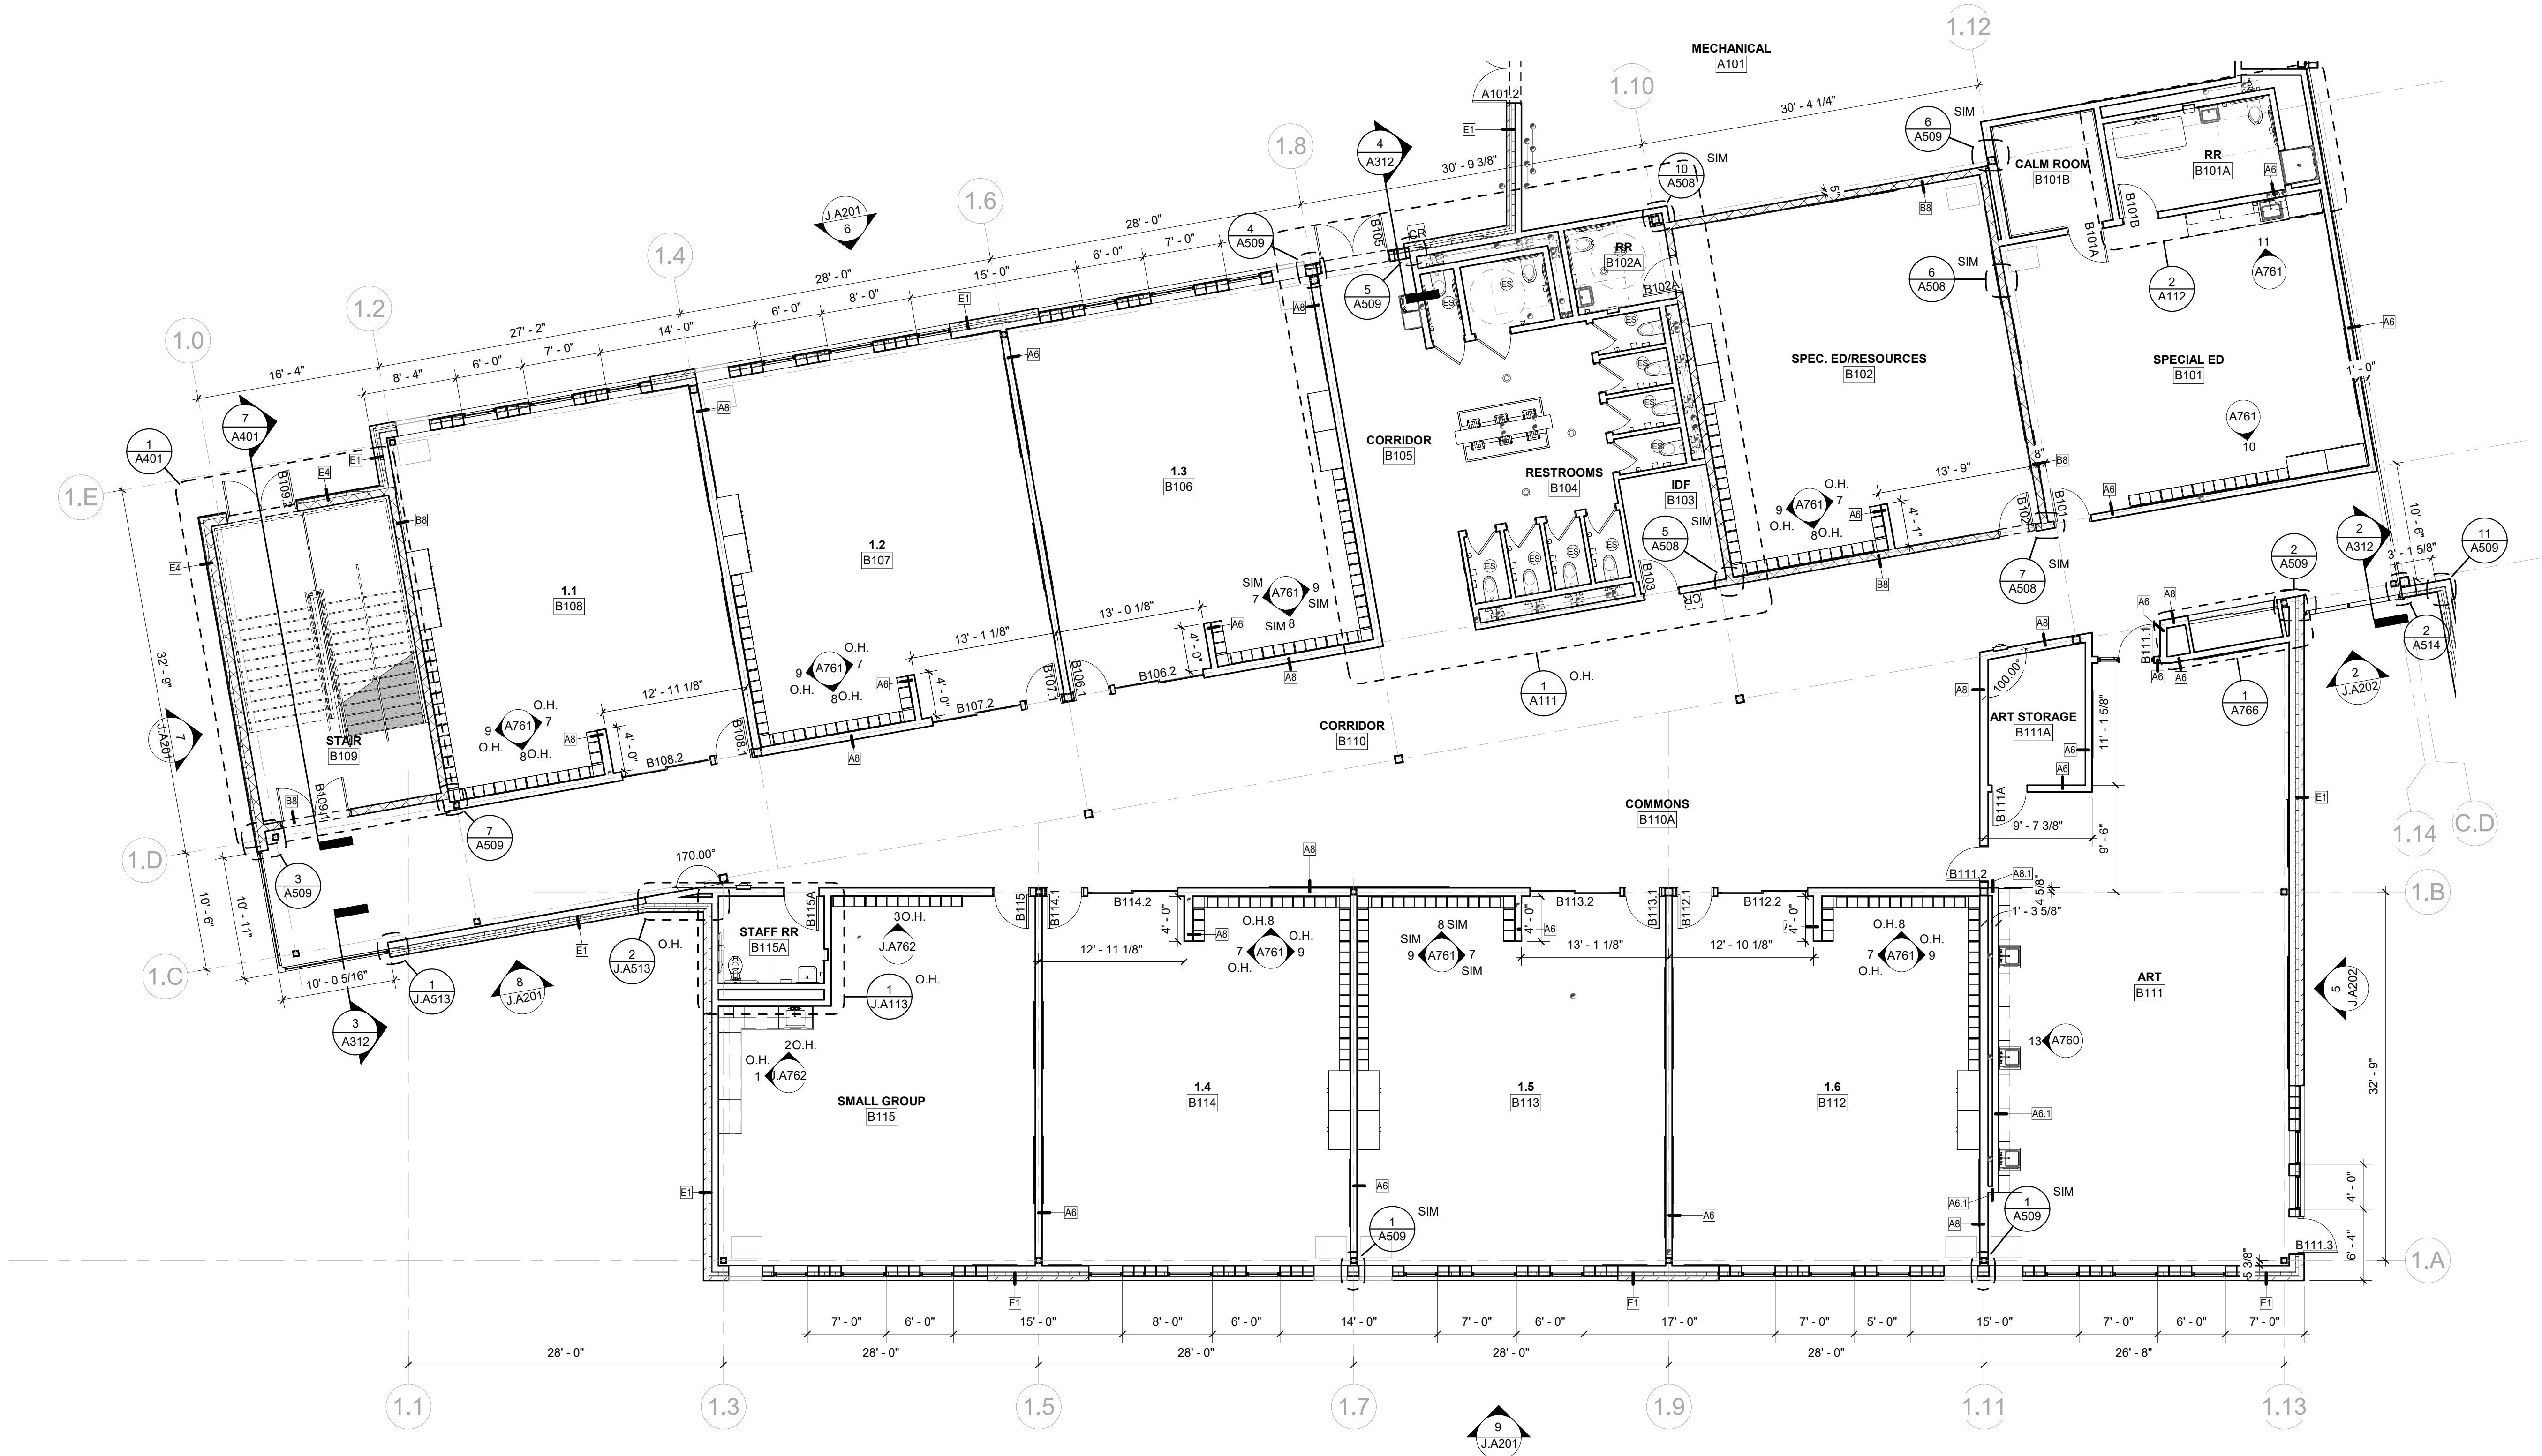

1 JV - FLOOR PLAN - FIRST FLOOR - UNIT B
SCALE: 1/8" = 1'-0"

PLT 04/17/2023 11:05:24 2.41 501 PM

JV - FLOOR PLAN - FIRST FLOOR - UNIT C

SCALE: 1/8" = 1'-0"



GENERAL NOTES - FLOOR PLAN

1. PROVIDE FULL HEIGHT CORNER GUARDS AT ALL OUTSIDE CORNERS WITH GYPSUM BOARD FINISH. FLOOR TO CEILING HEIGHT.
2. PROVIDE BULL-NOSE FINISH ON ALL OUTSIDE CORNERS OF CMU WALLS FROM 8" ABOVE FINISH FLOOR TO ONE COURSE BELOW CEILING OR UP TO DECK WHERE NO CEILING IS PRESENT. EXCEPT FOR CORNERS IN MECHANICAL ROOMS, STORAGE ROOMS, AND NON-PUBLIC AREAS. AT WINDOW OPENINGS BEGIN 8" ABOVE WINDOW SILL AND 8" BELOW WINDOW HEAD.
3. SEE ELEVATIONS FOR MASONRY TYPE AND SIZE.
4. PROVIDE SOLID SURFACE WINDOW SILLS @ ALL STOREFRONT GLAZING SILLS ABOVE FINISHED FLOOR HEIGHT. WINDOW SILL TO EXTEND 1" PAST FINISHED WALL SURFACE, TYP. UNLESS OTHERWISE NOTED.
5. VIF ALL DIMENSIONS FOR WINDOWS AND CASEWORK.
6. FOR ALL RESTROOMS AND WET WALLS WITH GYPSUM WALL FINISH, REPLACE 5/8" TYPE 'X' GYPSUM BOARD WITH 5/8" MOISTURE RESISTANT GYPSUM BOARD. SEE SPECS FOR DETAILS.
7. WALLS TO GO UP TO DECK UNLESS OTHERWISE NOTED.
8. PROVIDE MANUAL WINDOW SHADES AT ALL EXTERIOR WINDOW LOCATIONS UNLESS OTHERWISE NOTED.
9. IN CLASSROOM FCU'S AND FINISHED CABINET TO BE PROVIDED BY MECH. REF. M-SERIES.
10. ALL CLASSROOMS TO RECEIVE TEACHING WALL TYPE A UNLESS OTHERWISE NOTED.

Quote counter tops for both Pike and CES. Use Formica #4971-58 (Natural Gray Felt). Tops to be set at 30" AFF to the top of the surface.


RATIO

101 S PENNSYLVANIA ST.
INDIANAPOLIS, IN 46204

j.lake
JAMIE LAKE
ARCHITECTURE & DESIGN

129 QUARTERMASTER COURT
JEFFERSONVILLE, IN 47130

GREATER CLARK COUNTY SCHOOLS
JEFFERSONVILLE ELEMENTARY SCHOOL
2915 CHARLESTOWN PIKE
JEFFERSONVILLE, IN 47130


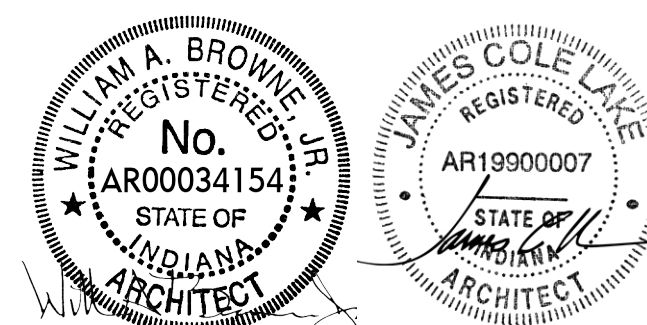


REVISIONS:			
#	Date	Desc.	
B	07/27/202	ADDENDUM #2	
L	06/22/24	REF #65	
J	07/11/24	REF # 129	

ISSUED FOR CONSTRUCTION

PROJECT: #22107
DATE: 08/10/2023
DRAWN BY: Author

FLOOR PLAN -
FIRST FLOOR -
UNIT C

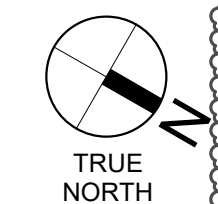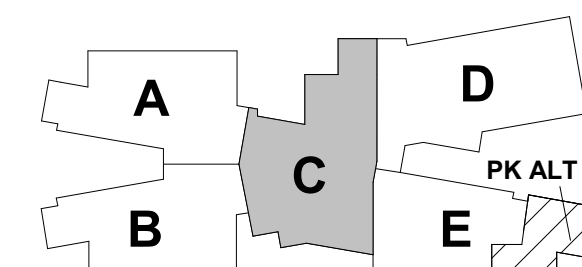

J.A101C

GENERAL NOTES - FLOOR PLAN

1. PROVIDE FULL HEIGHT CORNER GUARDS AT ALL OUTSIDE CORNERS WITH GYPSUM BOARD FINISH. FLOOR TO CEILING HEIGHT
2. PROVIDE BULL-NOSE FINISH ON ALL OUTSIDE CORNERS OF CMU WALLS FROM 8" ABOVE FINISH FLOOR TO ONE COURSE BELOW CEILING OR UP TO DECK WHERE NO CEILINGS ARE PRESENT. EXCEPT FOR CORNERS IN MECHANICAL ROOMS, STORAGE ROOMS, AND NON-PUBLIC AREAS. AT WINDOW OPENINGS BEGIN 8" ABOVE WINDOW SILL AND 8" BELOW WINDOW HEAD.
3. SEE ELEVATIONS FOR MASONRY TYPE AND SIZE.
4. PROVIDE SOLID SURFACE WINDOW SILLS @ ALL STOREFRONT GLAZING SILLS ABOVE FINISHED FLOOR HEIGHT. WINDOW SILL TO EXTEND 1" PAST FINISHED WALL SURFACE, TYP. UNLESS OTHERWISE NOTED.
5. VIF ALL DIMENSIONS FOR WINDOWS AND CASEWORK.
6. FOR ALL RESTROOMS AND WET WALLS WITH GYPSUM WALL FINISH, REPLACE 5/8" TYPE "X" GYPSUM BOARD WITH 5/8" MOISTURE RESISTANT GYPSUM BOARD. SEE SPECS FOR DETAILS.
7. WALLS TO GO UP TO DECK UNLESS OTHERWISE NOTED.
8. PROVIDE MANUAL WINDOW SHADES AT ALL EXTERIOR WINDOW LOCATIONS UNLESS OTHERWISE NOTED.
9. IN CLASSROOM FCU'S AND FINISHED CABINET TO BE PROVIDED BY MECH. REF. M-SERIES.
10. ALL CLASSROOMS TO RECIEVE TEACHING WALL TYPE A UNLESS OTHERWISE NOTED.


RATIO

101 S PENNSYLVANIA ST.
INDIANAPOLIS, IN 46204

j.lake
JAMIE LAKE
ARCHITECTURE & DESIGN

129 QUARTERMASTER COURT
JEFFERSONVILLE, IN 47130

GREATER CLARK COUNTY SCHOOLS
JEFFERSONVILLE ELEMENTARY SCHOOL
2915 CHARLESTOWN PIKE
JEFFERSONVILLE, IN 47130


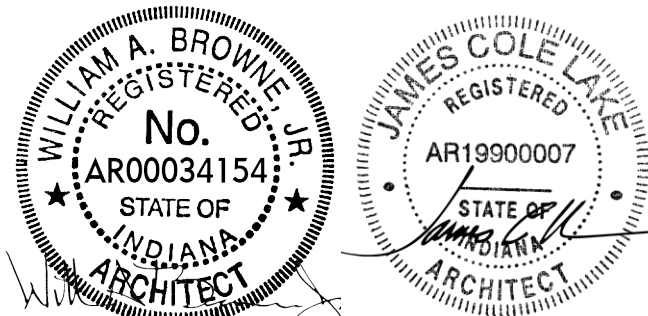


REVISIONS:		Desc.
#	Date	
B	07/27/202	ADDENDUM #2
C	08/01/202	ADDENDUM #3
8	10/27/202	STEEL REVISIONS
J	07/11/24	REF # 129
20	08/15/24	REF #142


ISSUED FOR CONSTRUCTION

PROJECT: #22107
DATE: 08/10/2023
DRAWN BY: Author

FLOOR PLAN -
FIRST FLOOR -
UNIT D

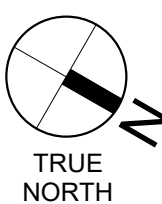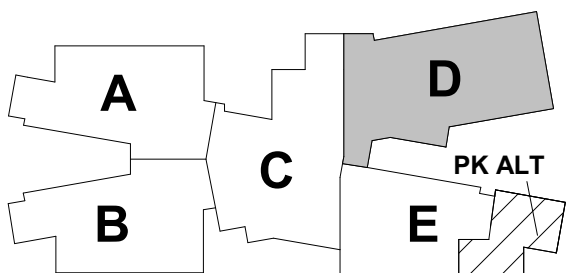

J.A101D

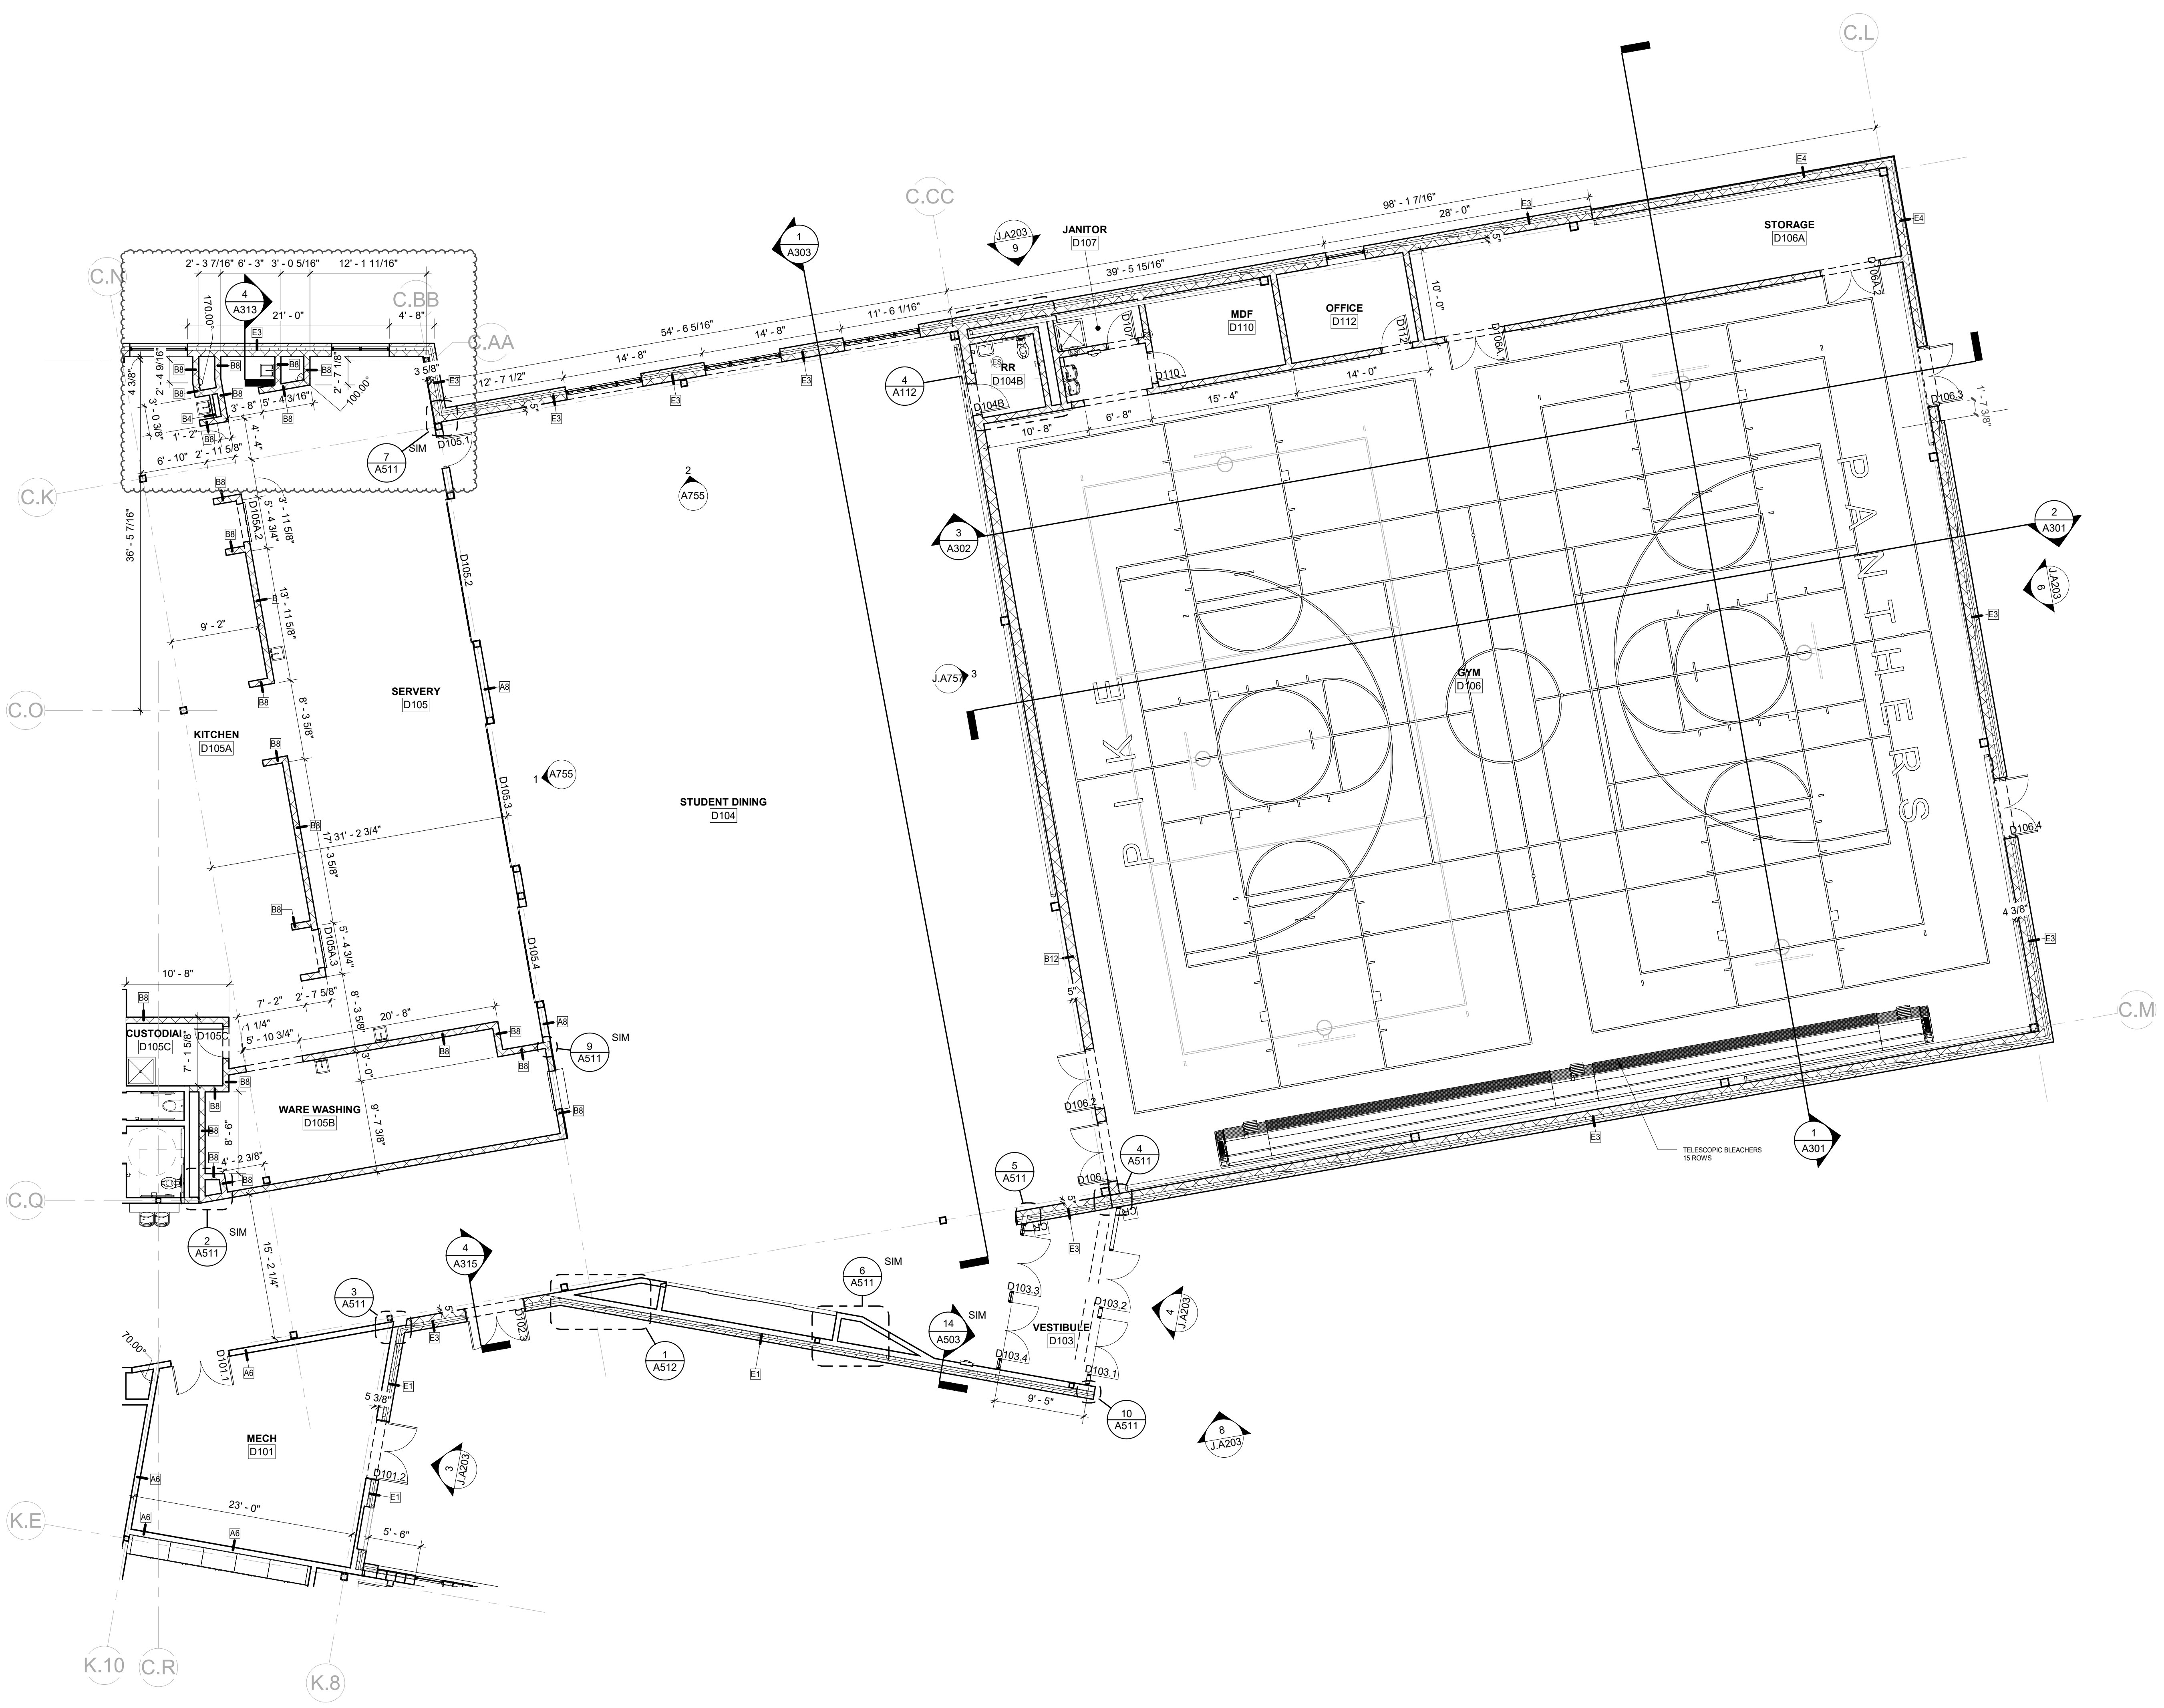

1 JV - FLOOR PLAN - FIRST FLOOR - UNIT D
SCALE: 1/8" = 1'-0"

GENERAL NOTES - FLOOR PLAN

1. PROVIDE FULL HEIGHT CORNER GUARDS AT ALL OUTSIDE CORNERS WITH GYPSUM BOARD FINISH. FLOOR TO CEILING HEIGHT.
2. PROVIDE BULL-NOSE FINISH ON ALL OUTSIDE CORNERS OF CMU WALLS FROM 8" ABOVE FINISH FLOOR TO ONE COURSE BELOW CEILING OR UP TO DECK WHERE NO CEILING IS PRESENT. EXCEPT FOR CORNERS IN MECHANICAL ROOMS, STORAGE ROOMS, AND NON-PUBLIC AREAS. AT WINDOW OPENINGS BEGIN 8" ABOVE WINDOW SILL AND 8" BELOW WINDOW HEAD.
3. SEE ELEVATIONS FOR MASONRY TYPE AND SIZE.
4. PROVIDE SOLID SURFACE WINDOW SILLS @ ALL STOREFRONT GLAZING SILLS ABOVE FINISHED FLOOR HEIGHT. WINDOW SILL TO EXTEND 1" PAST FINISHED WALL SURFACE, TYP. UNLESS OTHERWISE NOTED.
5. VIF ALL DIMENSIONS FOR WINDOWS AND CASEWORK.
6. FOR ALL RESTROOMS AND WET WALLS WITH GYPSUM WALL FINISH, REPLACE 5/8" TYPE "X" GYPSUM BOARD WITH 5/8" MOISTURE RESISTANT GYPSUM BOARD, SEE SPECS FOR DETAILS.
7. WALLS TO GO UP TO DECK UNLESS OTHERWISE NOTED.
8. PROVIDE MANUAL WINDOW SHADES AT ALL EXTERIOR WINDOW LOCATIONS UNLESS OTHERWISE NOTED.
9. IN CLASSROOM FCUs AND FINISHED CABINET TO BE PROVIDED BY MECH. REF. M-SERIES.
10. ALL CLASSROOMS TO RECEIVE TEACHING WALL TYPE A UNLESS OTHERWISE NOTED.


RATIO

101 S PENNSYLVANIA ST.
INDIANAPOLIS, IN 46204

j.lake
JAMIE LAKE
ARCHITECTURE & DESIGN

129 QUARTERMASTER COURT
JEFFERSONVILLE, IN 47130

GREATER CLARK COUNTY SCHOOLS
JEFFERSONVILLE ELEMENTARY SCHOOL
2915 CHARLESTOWN PIKE
JEFFERSONVILLE, IN 47130


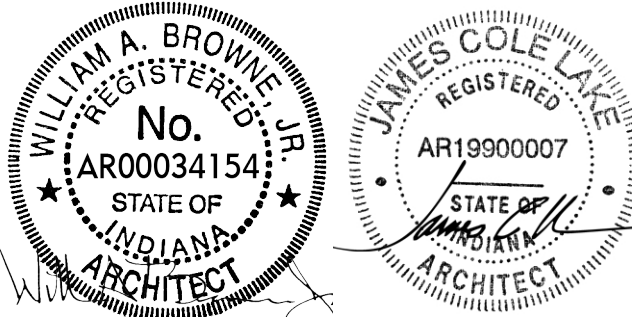


REVISIONS:		
#	Date	Desc.
B	07/27/202	ADDENDUM #2
J	07/11/24	REF # 129


ISSUED FOR CONSTRUCTION

PROJECT: #22107
DATE: 08/10/2023
DRAWN BY: Author

FLOOR PLAN -
FIRST FLOOR -
UNIT E

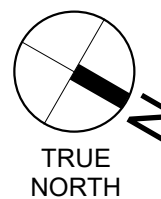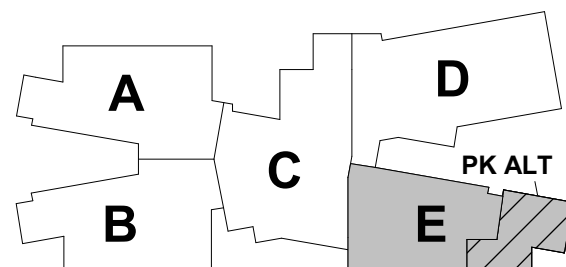

J.A101E

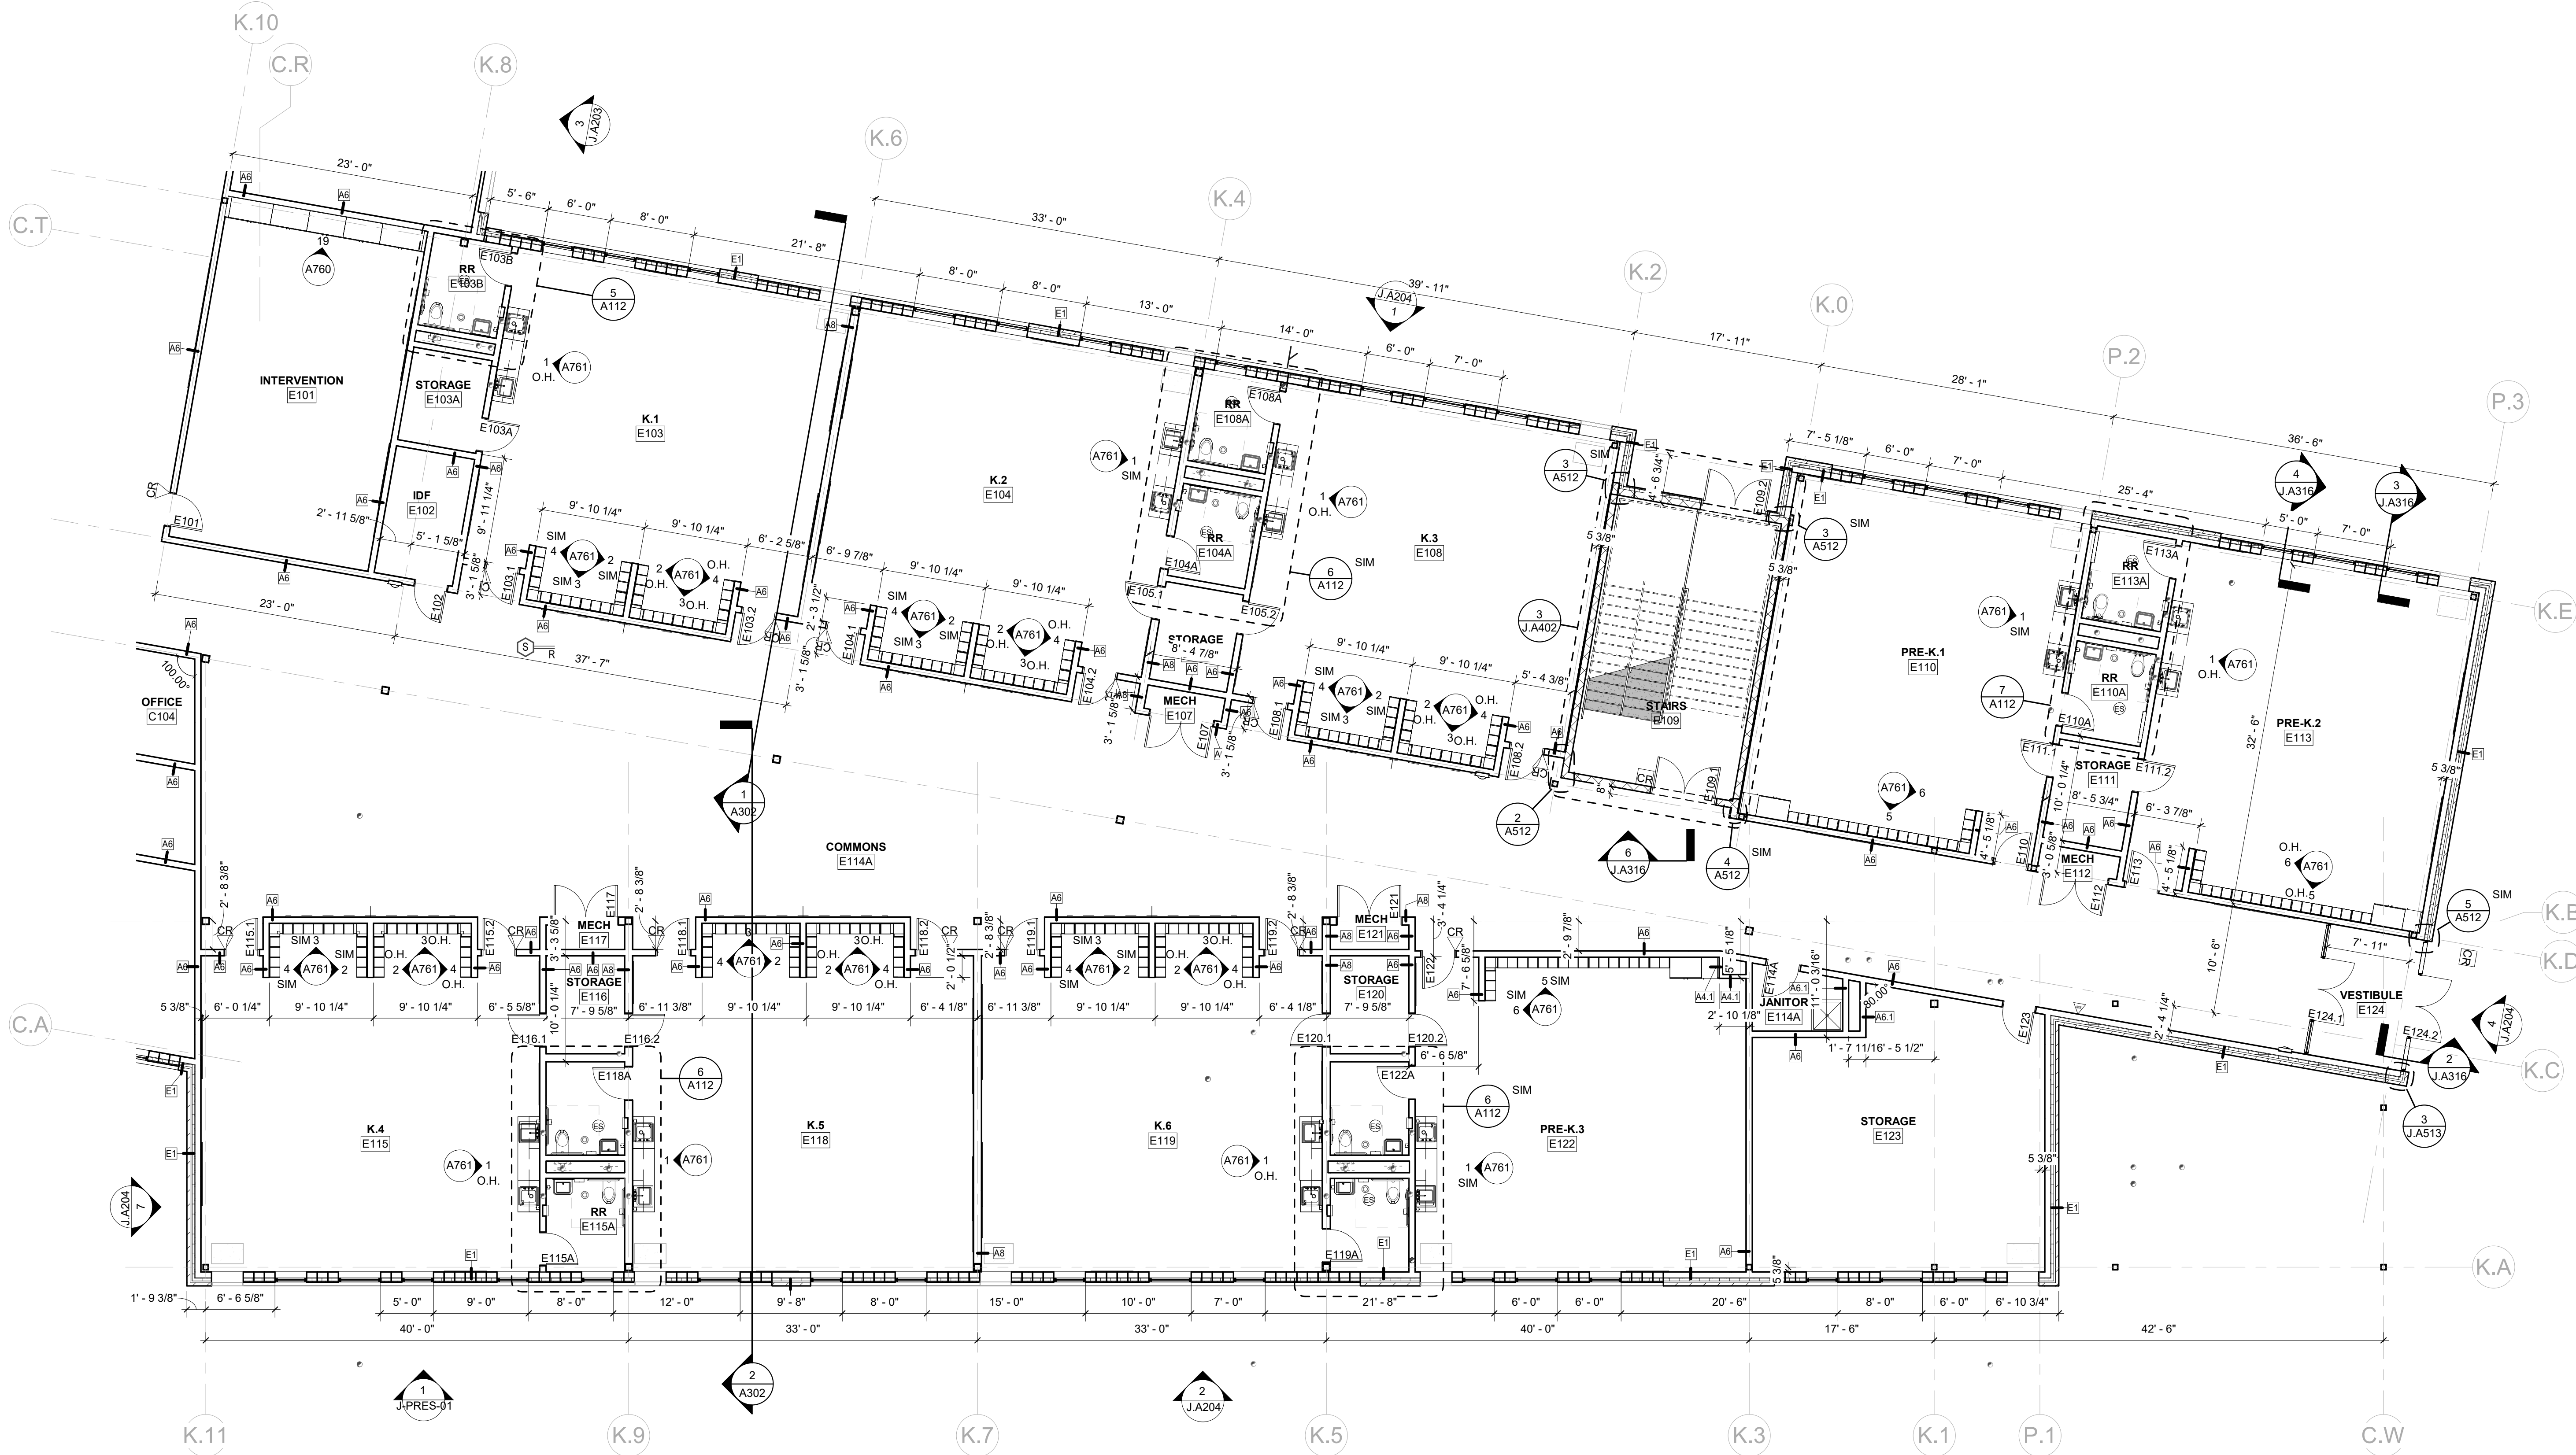

1 JV - FLOOR PLAN - FIRST FLOOR - UNIT E
SCALE: 1/8" = 1'-0"

GENERAL NOTES - FLOOR PLAN

1. PROVIDE FULL HEIGHT CORNER GUARDS AT ALL OUTSIDE CORNERS WITH GYPSUM BOARD FINISH. FLOOR TO CEILING HEIGHT
2. PROVIDE BULL-NOSE FINISH ON ALL OUTSIDE CORNERS OF CMU WALLS FROM 8" ABOVE FINISH FLOOR TO ONE COURSE BELOW CEILING OR UP TO DECK WHERE NO CEILINGS ARE PRESENT. EXCEPT FOR CORNERS IN MECHANICAL ROOMS, STORAGE ROOMS, AND NON-PUBLIC AREAS. AT WINDOW OPENINGS BEGIN 8" ABOVE WINDOW SILL AND 8" BELOW WINDOW HEAD.
3. SEE ELEVATIONS FOR MASONRY TYPE AND SIZE.
4. PROVIDE SOLID SURFACE WINDOW SILLS @ ALL STOREFRONT GLAZING SILLS ABOVE FINISHED FLOOR HEIGHT. WINDOW SILL TO EXTEND 1" PAST FINISHED WALL SURFACE, TYP. UNLESS OTHERWISE NOTED.
5. VIF ALL DIMENSIONS FOR WINDOWS AND CASEWORK.
6. FOR ALL RESTROOMS AND WET WALLS WITH GYPSUM WALL FINISH, REPLACE 5/8" TYPE "X" GYPSUM BOARD WITH 5/8" MOISTURE RESISTANT GYPSUM BOARD, SEE SPECS FOR DETAILS.
7. WALLS TO GO UP TO DECK UNLESS OTHERWISE NOTED.
8. PROVIDE MANUAL WINDOW SHADES AT ALL EXTERIOR WINDOW LOCATIONS UNLESS OTHERWISE NOTED.
9. IN CLASSROOM FCU'S AND FINISHED CABINET TO BE PROVIDED BY MECH. REF. M-SERIES.
10. ALL CLASSROOMS TO RECIEVE TEACHING WALL TYPE A UNLESS OTHERWISE NOTED.


RATIO

101 S PENNSYLVANIA ST.
INDIANAPOLIS, IN 46204

j.lake
JAMIE LAKE
ARCHITECTURE & DESIGN

129 QUARTERMASTER COURT
JEFFERSONVILLE, IN 47130

GREATER CLARK COUNTY SCHOOLS
JEFFERSONVILLE ELEMENTARY SCHOOL
2915 CHARLESTOWN PIKE
JEFFERSONVILLE, IN 47130


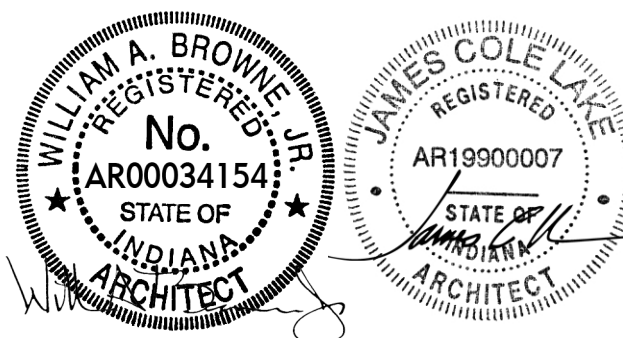


REVISIONS:
Date Desc.


ISSUED FOR CONSTRUCTION

PROJECT: #22107
DATE: 08/10/2023
DRAWN BY: Author

FLOOR PLAN -
SECOND FLOOR
- UNIT A

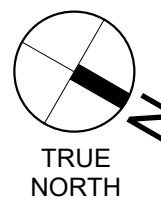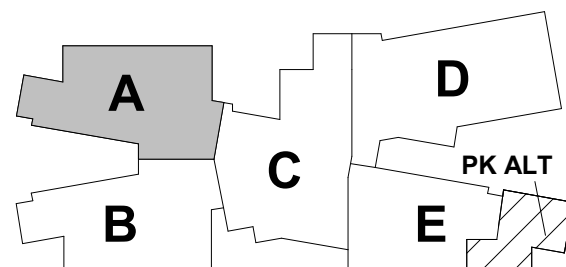

J.A102A

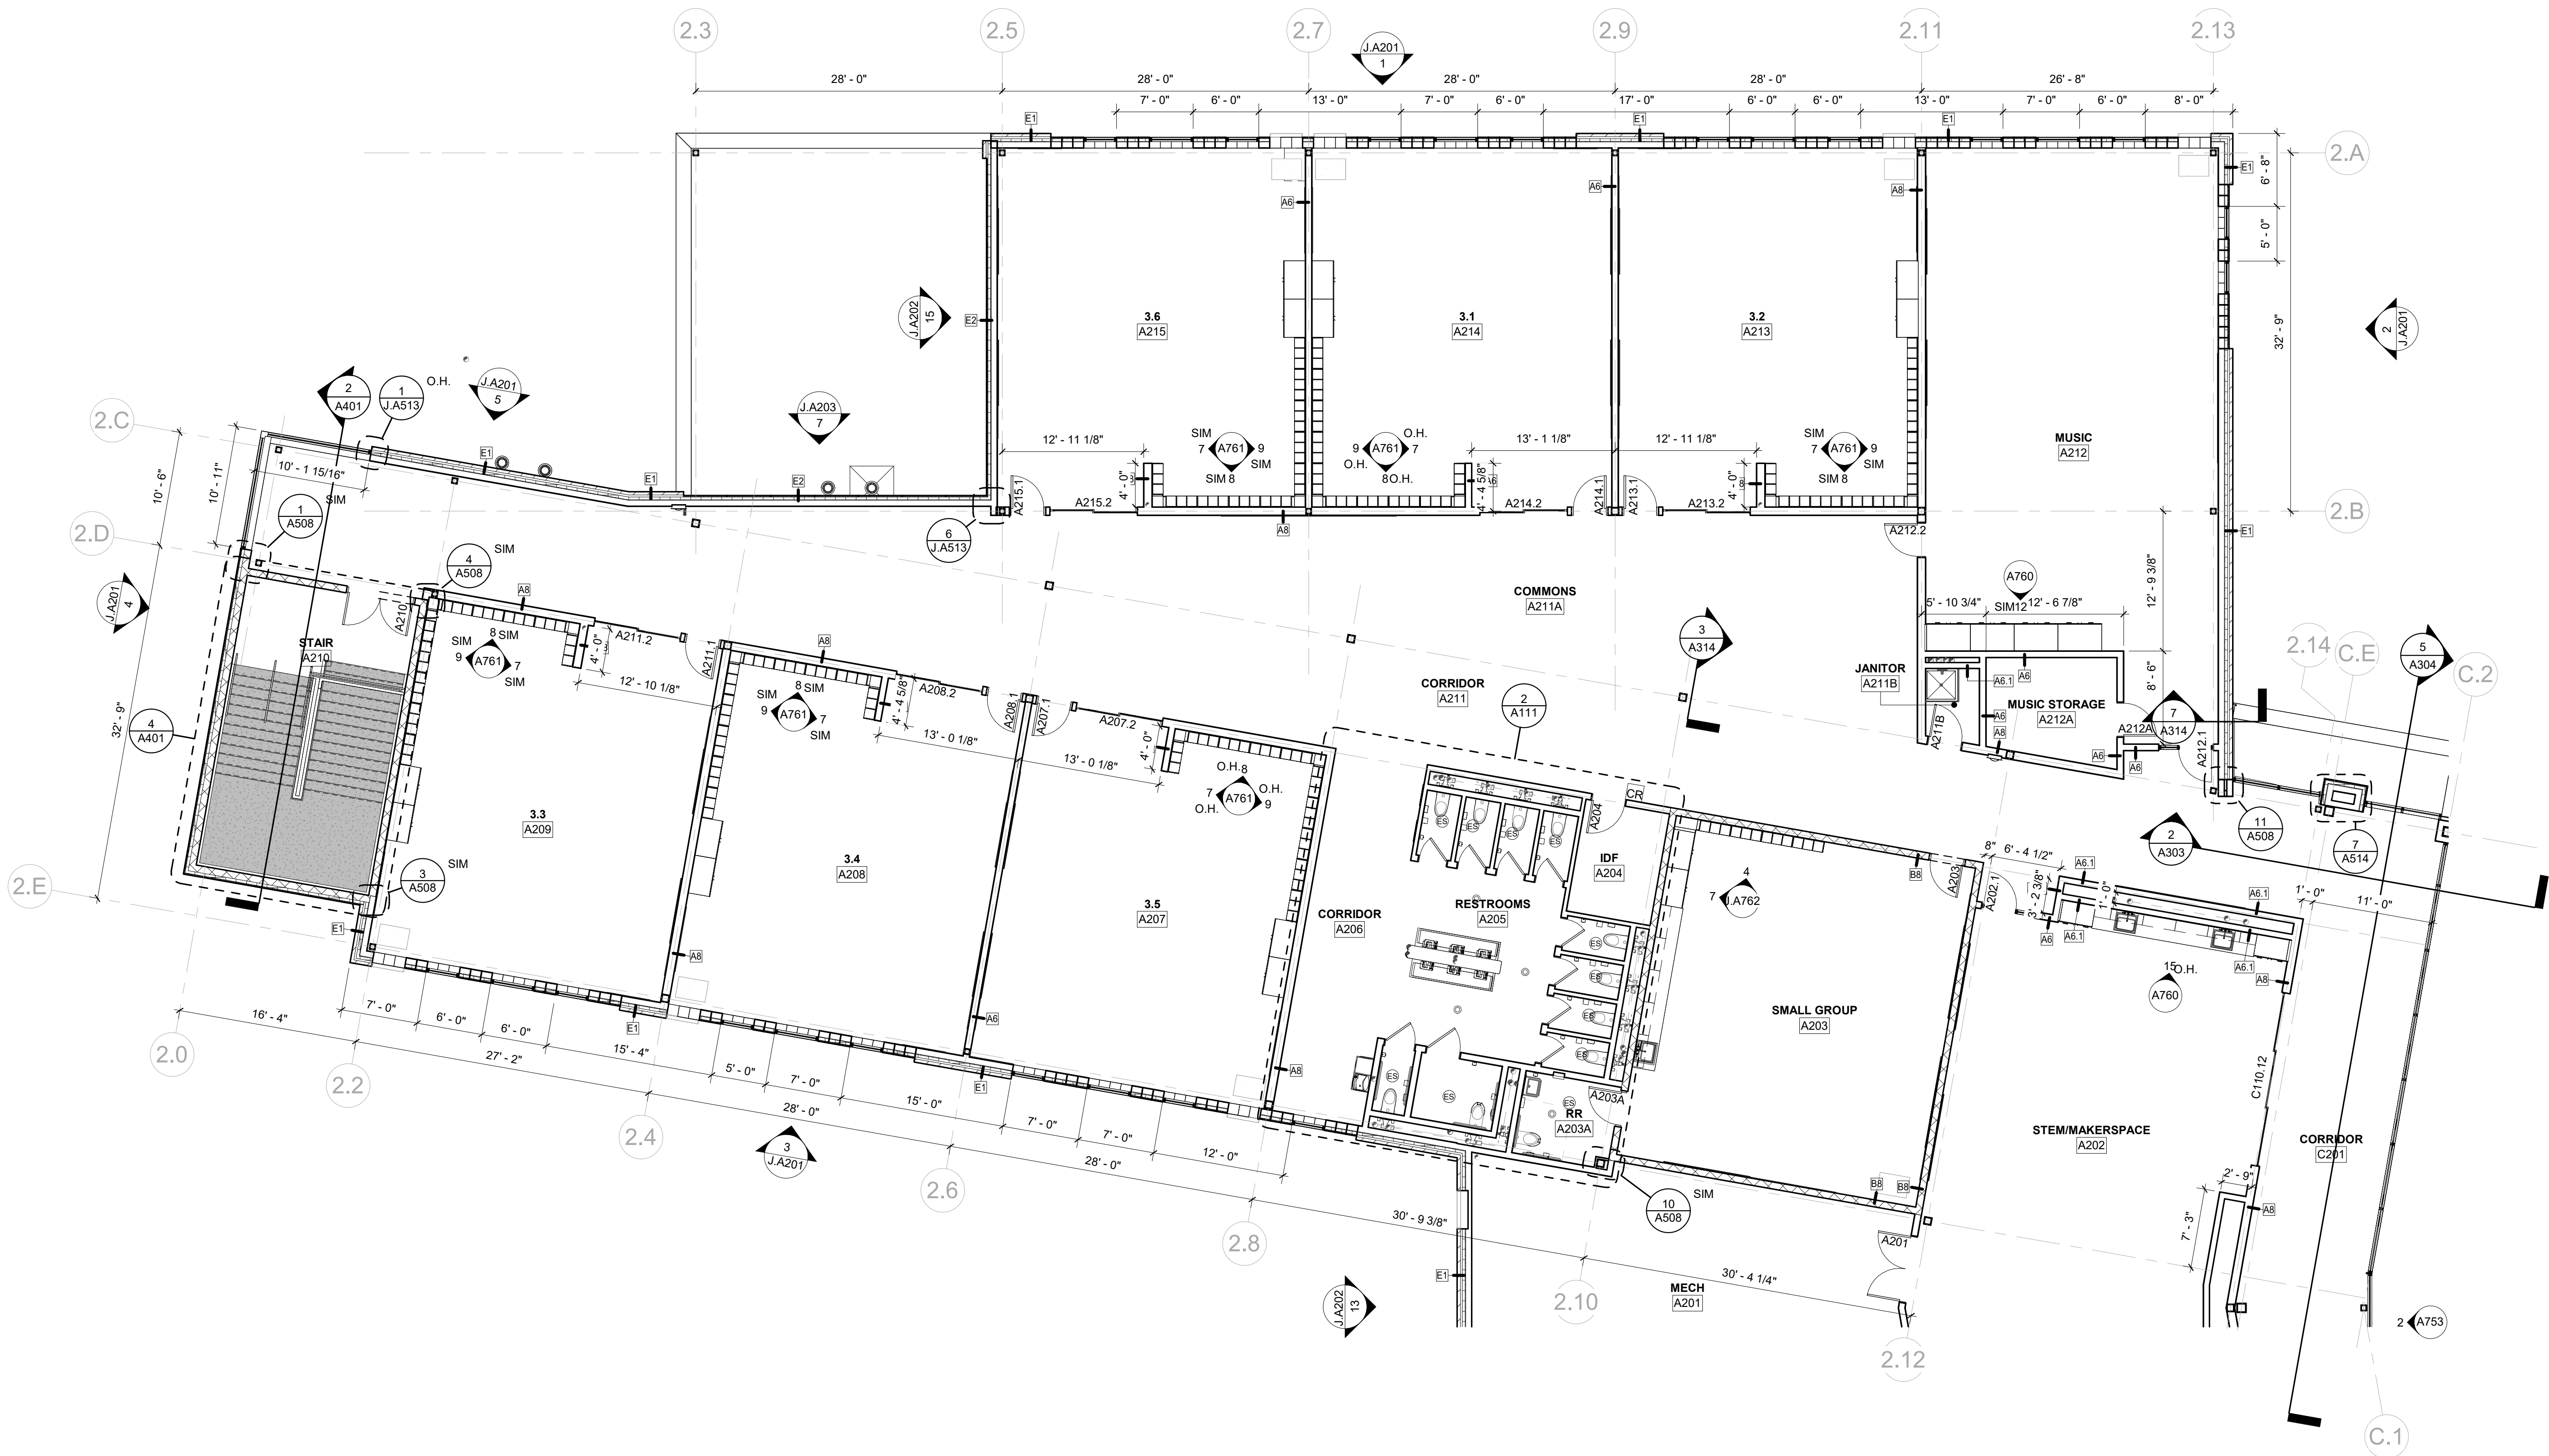

1 JV - FLOOR PLAN - SECOND FLOOR - UNIT A
SCALE: 1/8" = 1'-0"

GENERAL NOTES - FLOOR PLAN

1. PROVIDE FULL HEIGHT CORNER GUARDS AT ALL OUTSIDE CORNERS WITH GYPSUM BOARD FINISH. FLOOR TO CEILING HEIGHT.
2. PROVIDE BULL-NOSE FINISH ON ALL OUTSIDE CORNERS OF CMU WALLS FROM 8" ABOVE FINISH FLOOR TO ONE COURSE BELOW CEILING OR UP TO DECK WHERE NO CEILINGS ARE PRESENT. EXCEPT FOR CORNERS IN MECHANICAL ROOMS, STORAGE ROOMS, AND NON-PUBLIC AREAS. AT WINDOW OPENINGS BEGIN 8" ABOVE WINDOW SILL AND 8" BELOW WINDOW HEAD.
3. SEE ELEVATIONS FOR MASONRY TYPE AND SIZE.
4. PROVIDE SOLID SURFACE WINDOW SILLS @ ALL STOREFRONT GLAZING SILLS ABOVE FINISHED FLOOR HEIGHT. WINDOW SILL TO EXTEND 1" PAST FINISHED WALL SURFACE, TYP. UNLESS OTHERWISE NOTED.
5. VIF ALL DIMENSIONS FOR WINDOWS AND CASEWORK.
6. FOR ALL RESTROOMS AND WET WALLS WITH GYPSUM WALL FINISH, REPLACE 5/8" TYPE "X" GYPSUM BOARD WITH 5/8" MOISTURE RESISTANT GYPSUM BOARD, SEE SPECS FOR DETAILS.
7. WALLS TO GO UP TO DECK UNLESS OTHERWISE NOTED.
8. PROVIDE MANUAL WINDOW SHADES AT ALL EXTERIOR WINDOW LOCATIONS UNLESS OTHERWISE NOTED.
9. IN CLASSROOM FCU'S AND FINISHED CABINET TO BE PROVIDED BY MECH. REF. M-SERIES.
10. ALL CLASSROOMS TO RECIEVE TEACHING WALL TYPE A UNLESS OTHERWISE NOTED.


RATIO

101 S PENNSYLVANIA ST.
INDIANAPOLIS, IN 46204

j.lake
JAMIE LAKE
ARCHITECTURE & DESIGN

129 QUARTERMASTER COURT
JEFFERSONVILLE, IN 47130

GREATER CLARK COUNTY SCHOOLS
JEFFERSONVILLE ELEMENTARY SCHOOL
2915 CHARLESTOWN PIKE
JEFFERSONVILLE, IN 47130


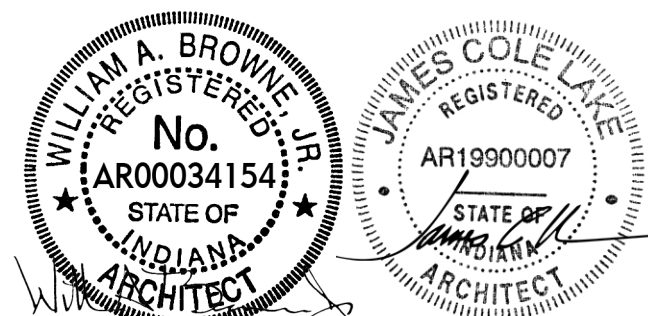


REVISIONS:		
#	Date	Desc.


ISSUED FOR CONSTRUCTION

PROJECT: #22107
DATE: 08/10/2023
DRAWN BY: Author

FLOOR PLAN -
SECOND FLOOR
- UNIT B

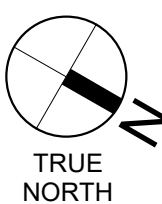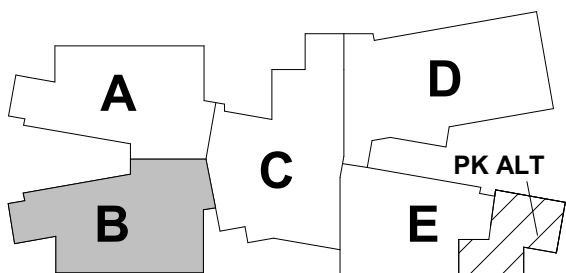

J.A102B

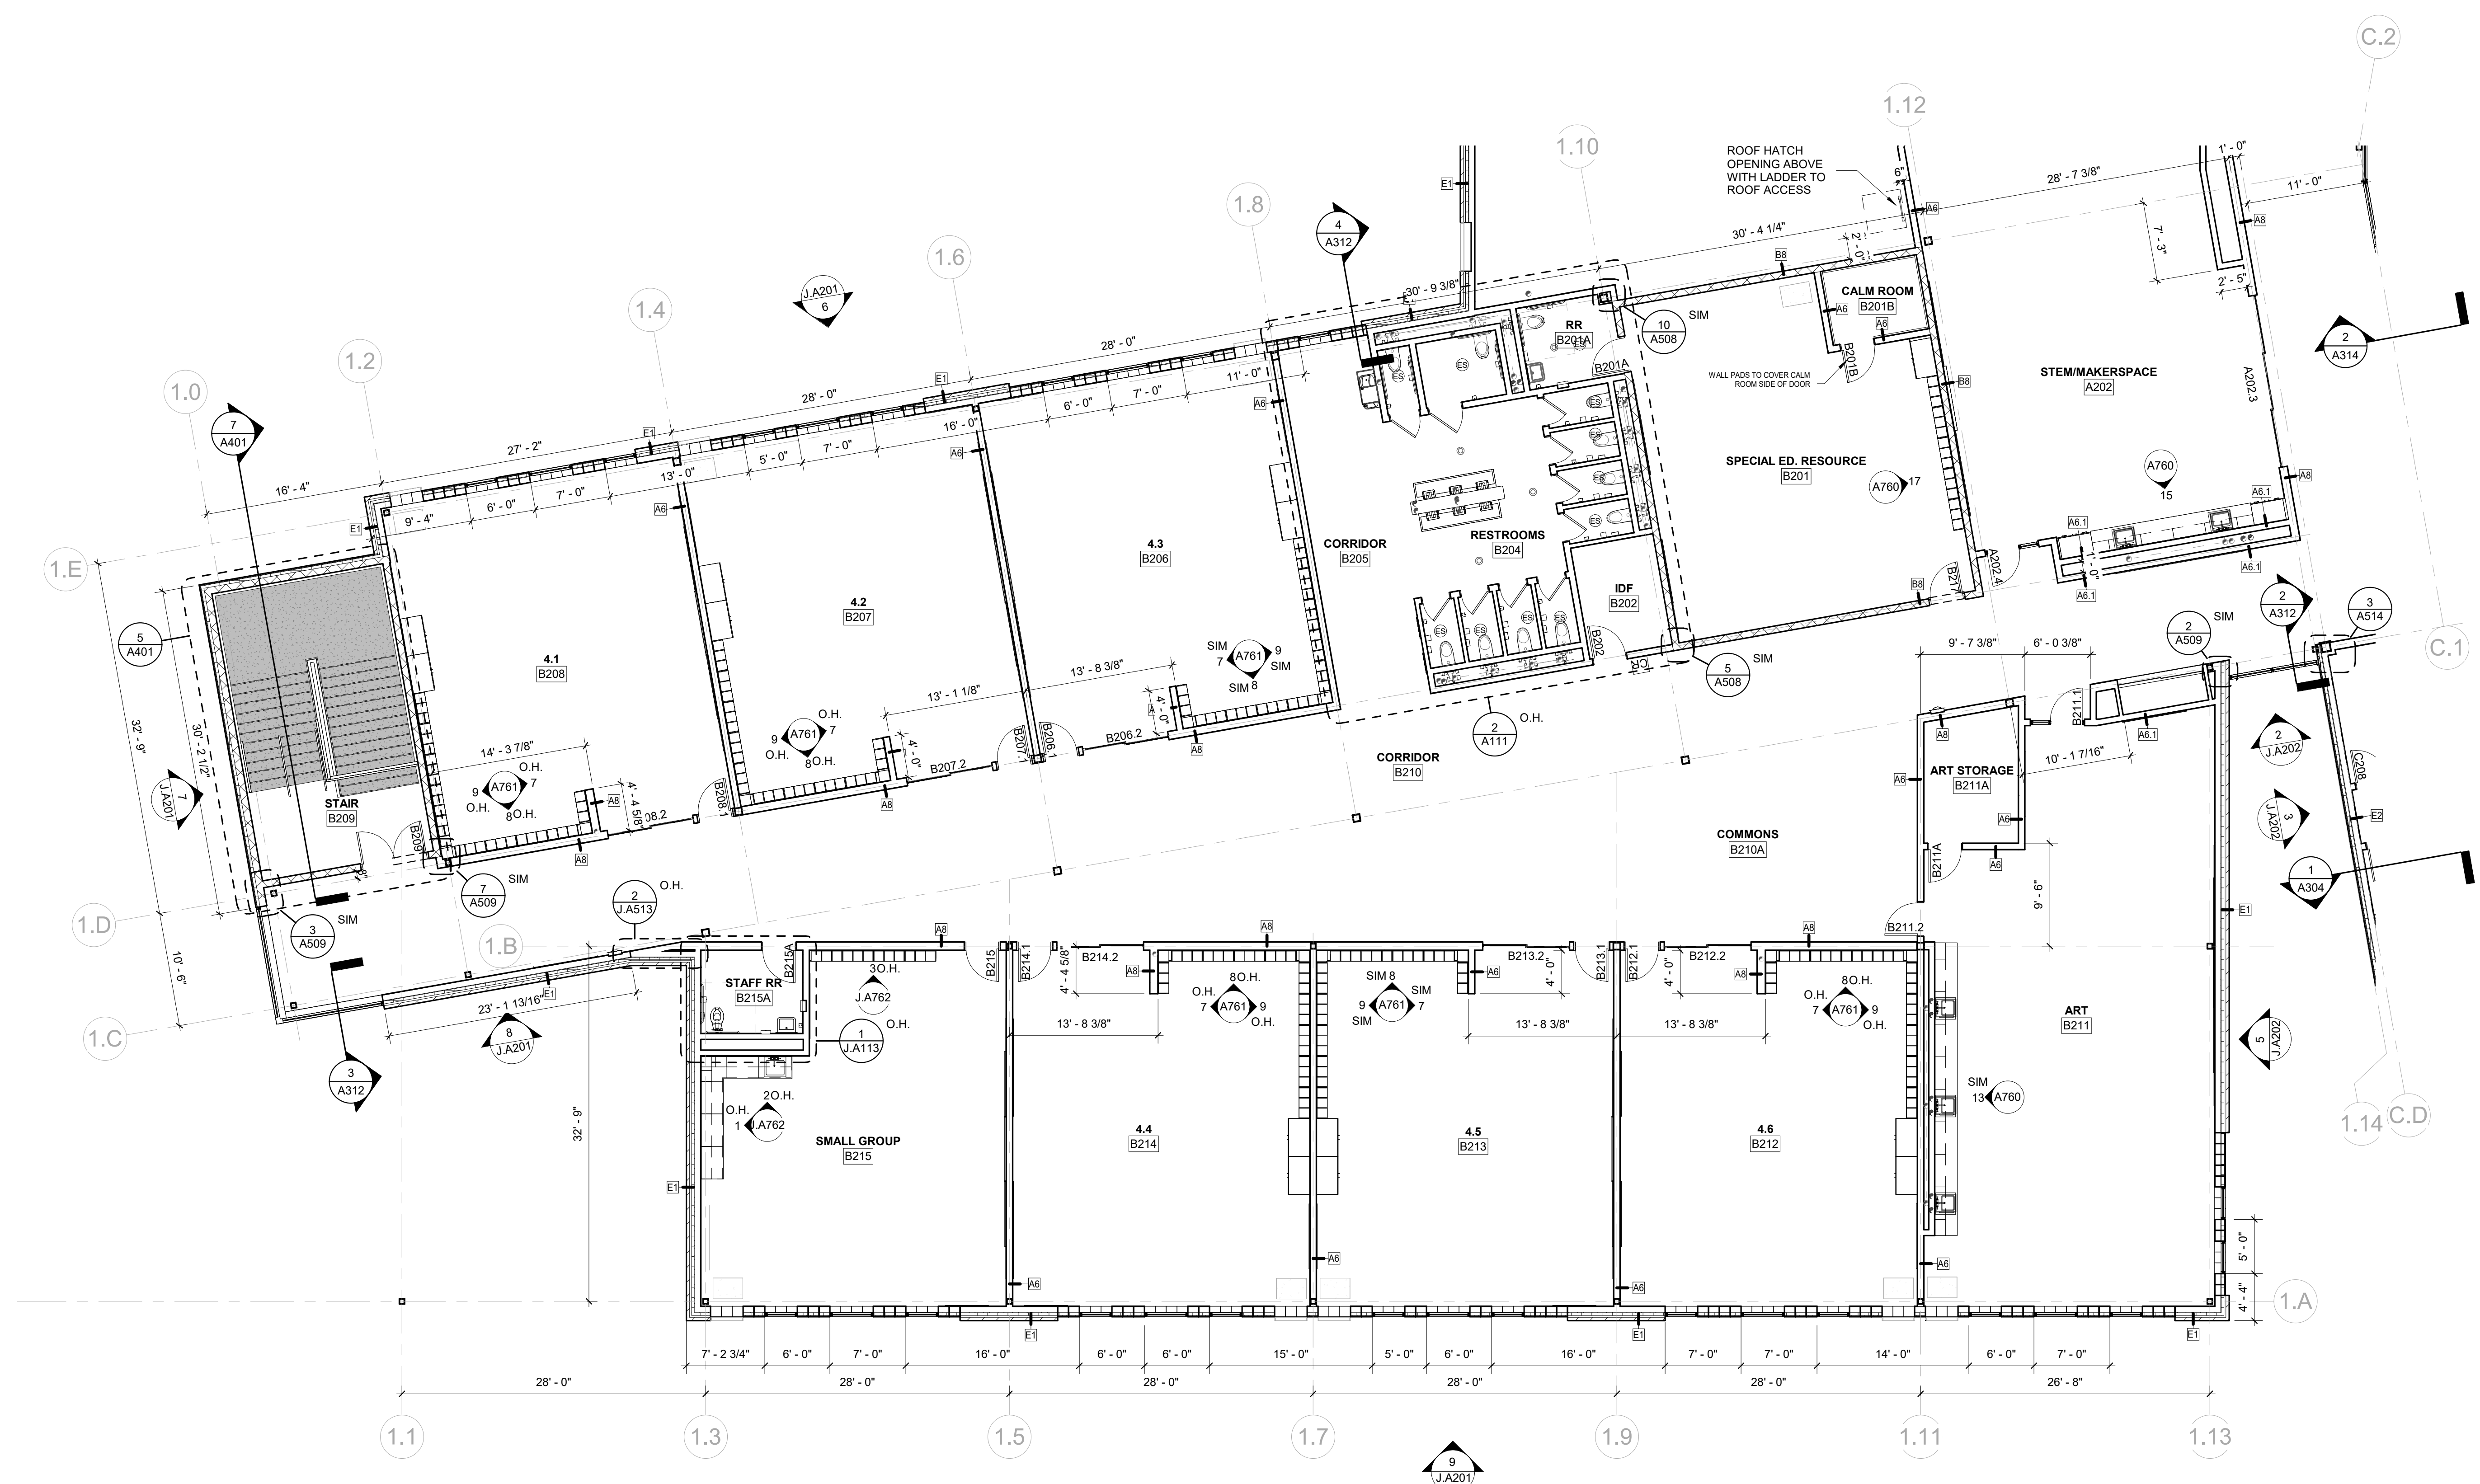


1 JV - FLOOR PLAN - SECOND FLOOR - UNIT B
SCALE: 1/8" = 1'-0"

PLT DATE TIME: 8/10/2023 2:27 PM

1 JV - FLOOR PLAN - SECOND FLOOR - UNIT C

SCALE: 1/8" = 1'-0"

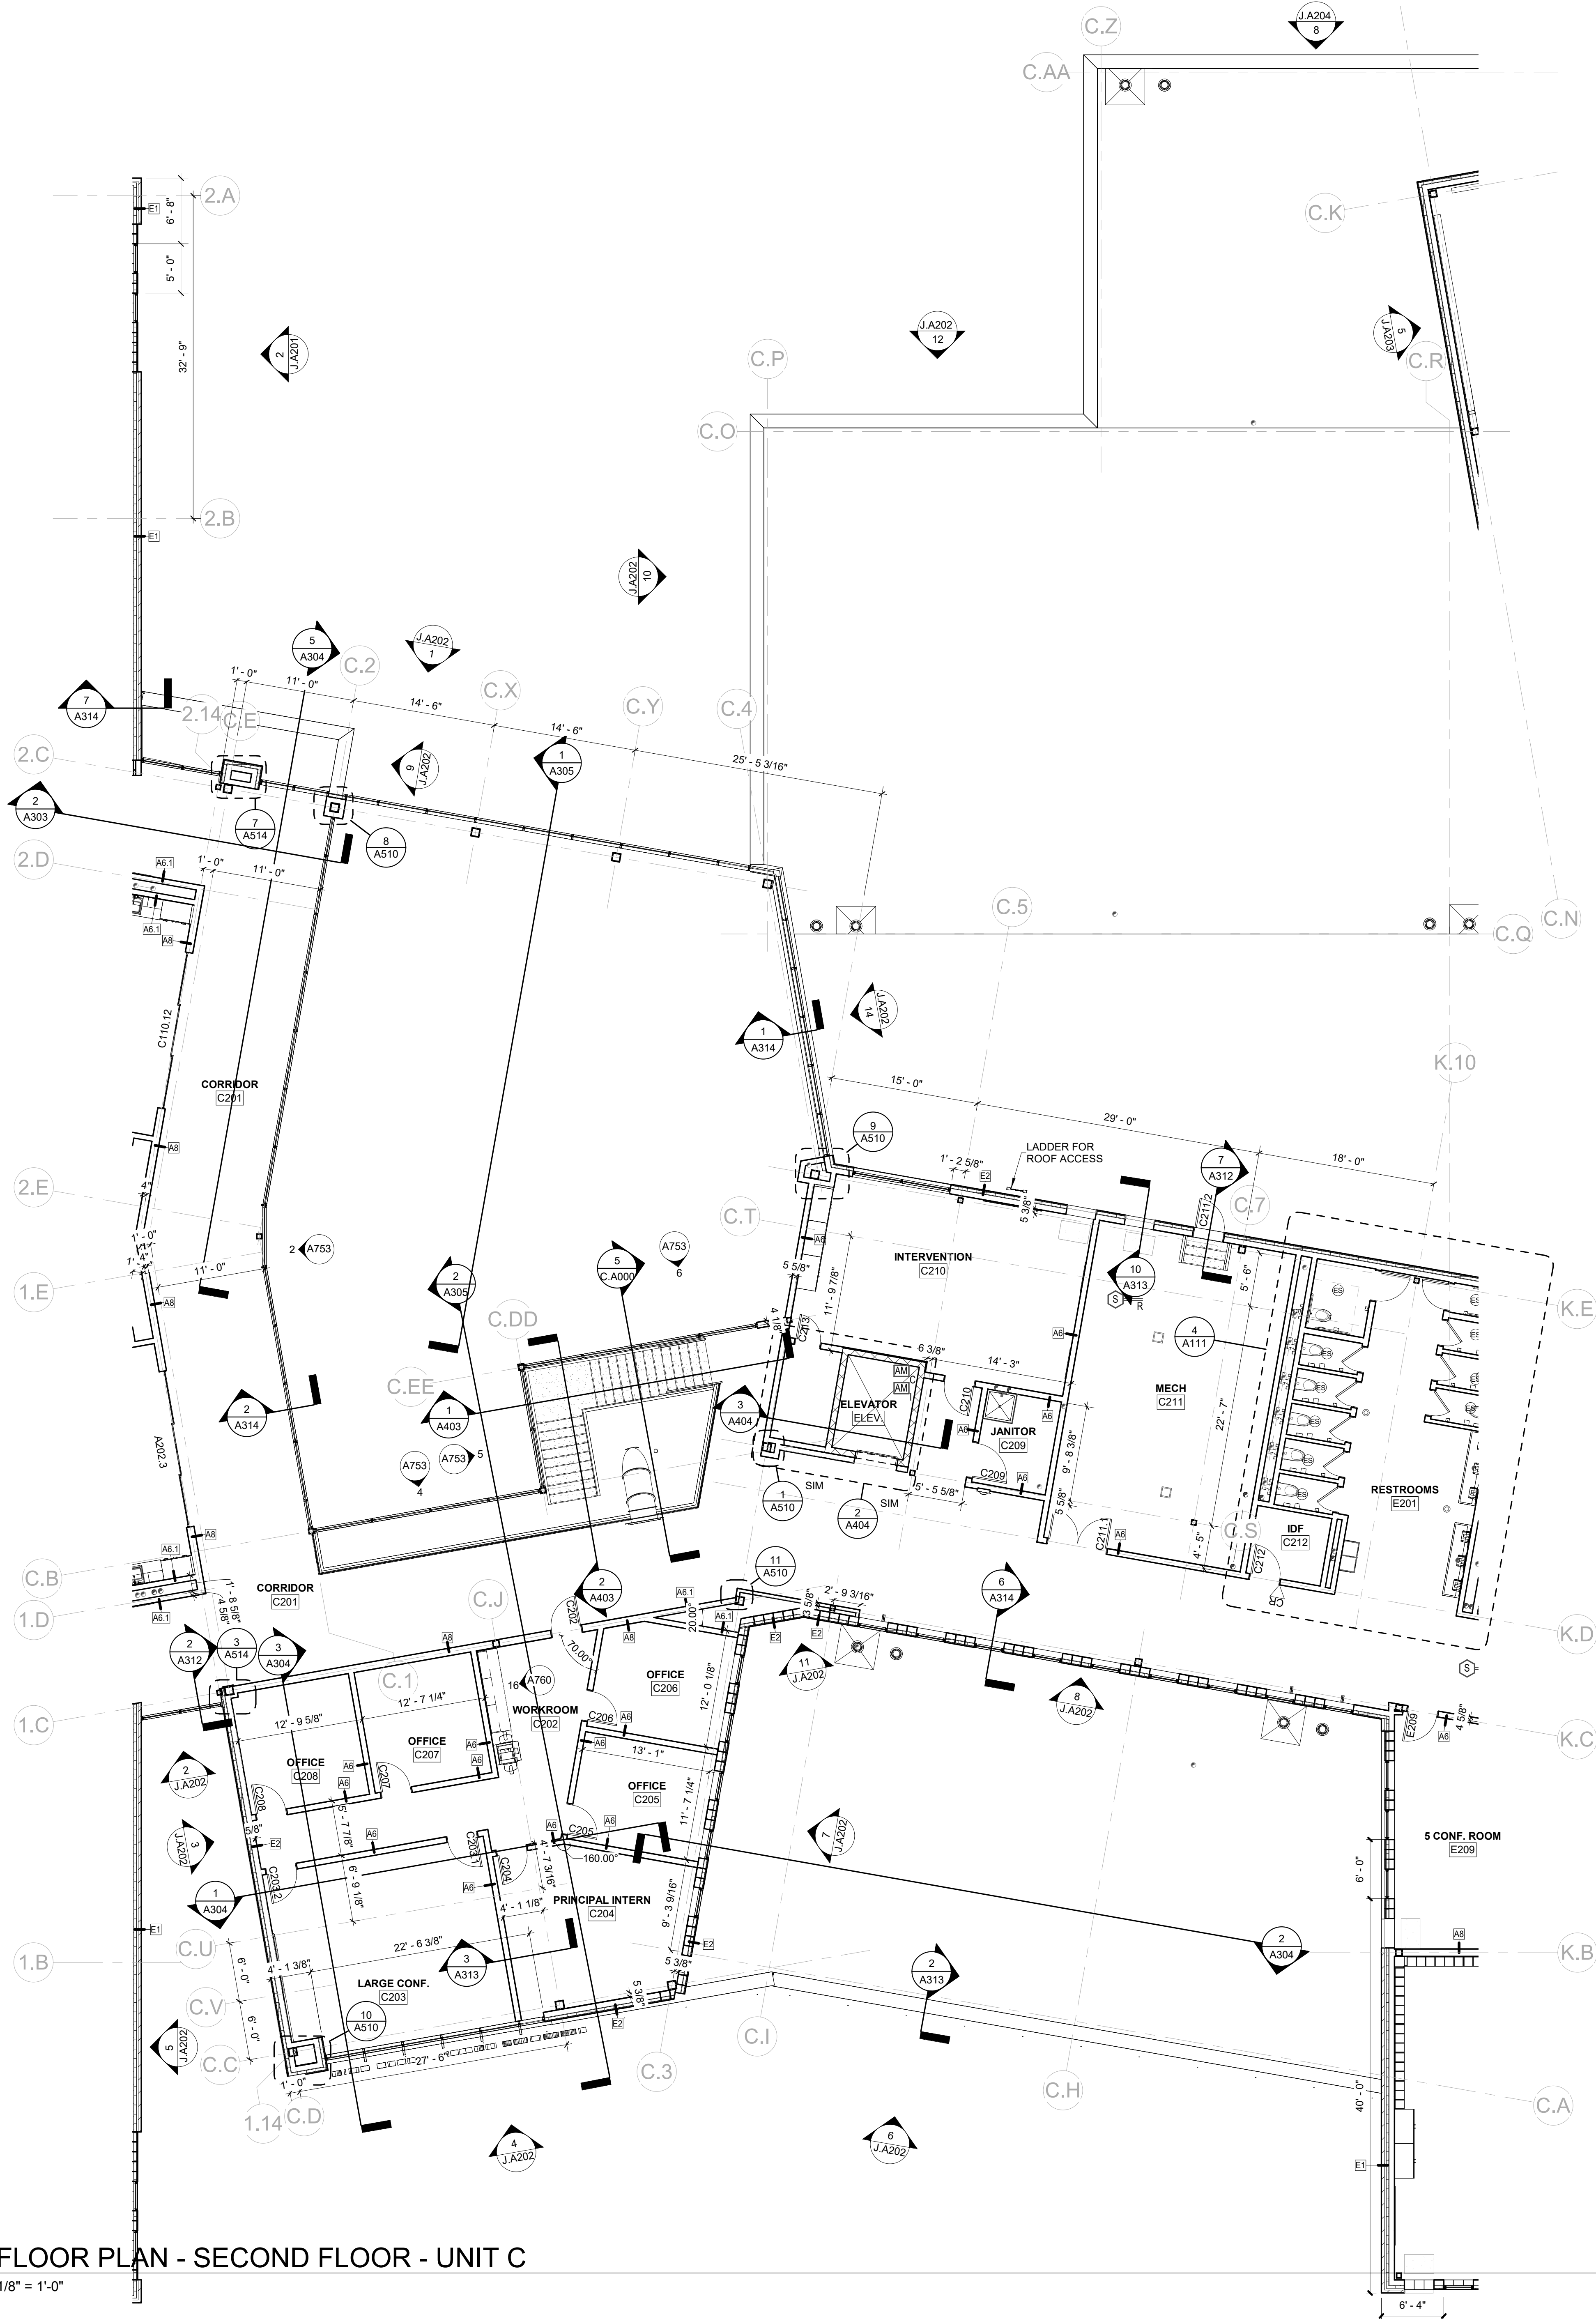

GENERAL NOTES - FLOOR PLAN

1. PROVIDE FULL HEIGHT CORNER GUARDS AT ALL OUTSIDE CORNERS WITH GYPSUM BOARD FINISH. FLOOR TO CEILING HEIGHT.
2. PROVIDE BULL-NOSE FINISH ON ALL OUTSIDE CORNERS OF CMU WALLS FROM 8" ABOVE FINISH FLOOR TO ONE COURSE BELOW CEILING OR UP TO DECK WHERE NO CEILINGS ARE PRESENT. EXCEPT FOR CORNERS IN MECHANICAL ROOMS, STORAGE ROOMS, AND NON-PUBLIC AREAS. AT WINDOW OPENINGS BEGIN 8" ABOVE WINDOW SILL AND 8" BELOW WINDOW HEAD.
3. SEE ELEVATIONS FOR MASONRY TYPE AND SIZE.
4. PROVIDE SOLID SURFACE WINDOW SILLS @ ALL STOREFRONT GLAZING SILLS ABOVE FINISHED FLOOR HEIGHT. WINDOW SILL TO EXTEND 1" PAST FINISHED WALL SURFACE, TYP. UNLESS OTHERWISE NOTED.
5. VIF ALL DIMENSIONS FOR WINDOWS AND CASEWORK.
6. FOR ALL RESTROOMS AND WET WALLS WITH GYPSUM WALL FINISH, REPLACE 5/8" TYPE "X" GYPSUM BOARD WITH 5/8" MOISTURE RESISTANT GYPSUM BOARD. SEE SPECS FOR DETAILS.
7. WALLS TO GO UP TO DECK UNLESS OTHERWISE NOTED.
8. PROVIDE MANUAL WINDOW SHADES AT ALL EXTERIOR WINDOW LOCATIONS UNLESS OTHERWISE NOTED.
9. IN CLASSROOM FCU'S AND FINISHED CABINET TO BE PROVIDED BY MECH. REF. M-SERIES.
10. ALL CLASSROOMS TO RECEIVE TEACHING WALL TYPE A UNLESS OTHERWISE NOTED.


RATIO

101 S PENNSYLVANIA ST.
INDIANAPOLIS, IN 46204

j.lake
JAMIE LAKE
ARCHITECTURE & DESIGN

129 QUARTERMASTER COURT
JEFFERSONVILLE, IN 47130

GREATER CLARK COUNTY SCHOOLS
JEFFERSONVILLE ELEMENTARY SCHOOL
2915 CHARLESTOWN PIKE
JEFFERSONVILLE, IN 47130


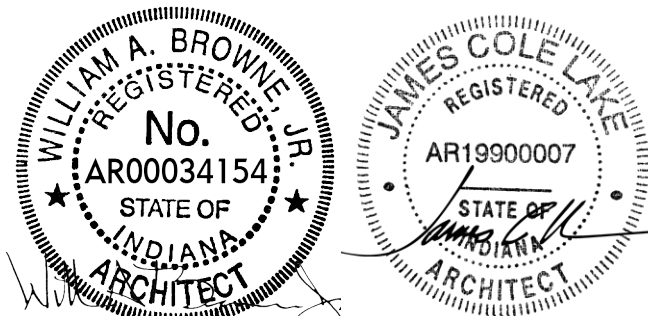


REVISIONS:		
#	Date	Desc.
1	08/12/24	RFI #65
2	07/11/24	RFI #129

ISSUED FOR CONSTRUCTION


PROJECT: #22107
DATE: 08/10/2023
DRAWN BY: Author

FLOOR PLAN -
SECOND FLOOR
- UNIT C

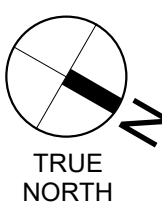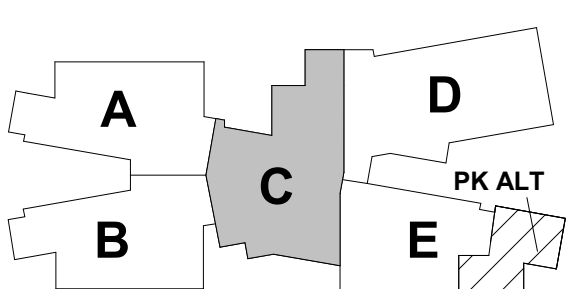

J.A102C

PLT DATE/TIME: 07/11/2023 2:42:01 PM

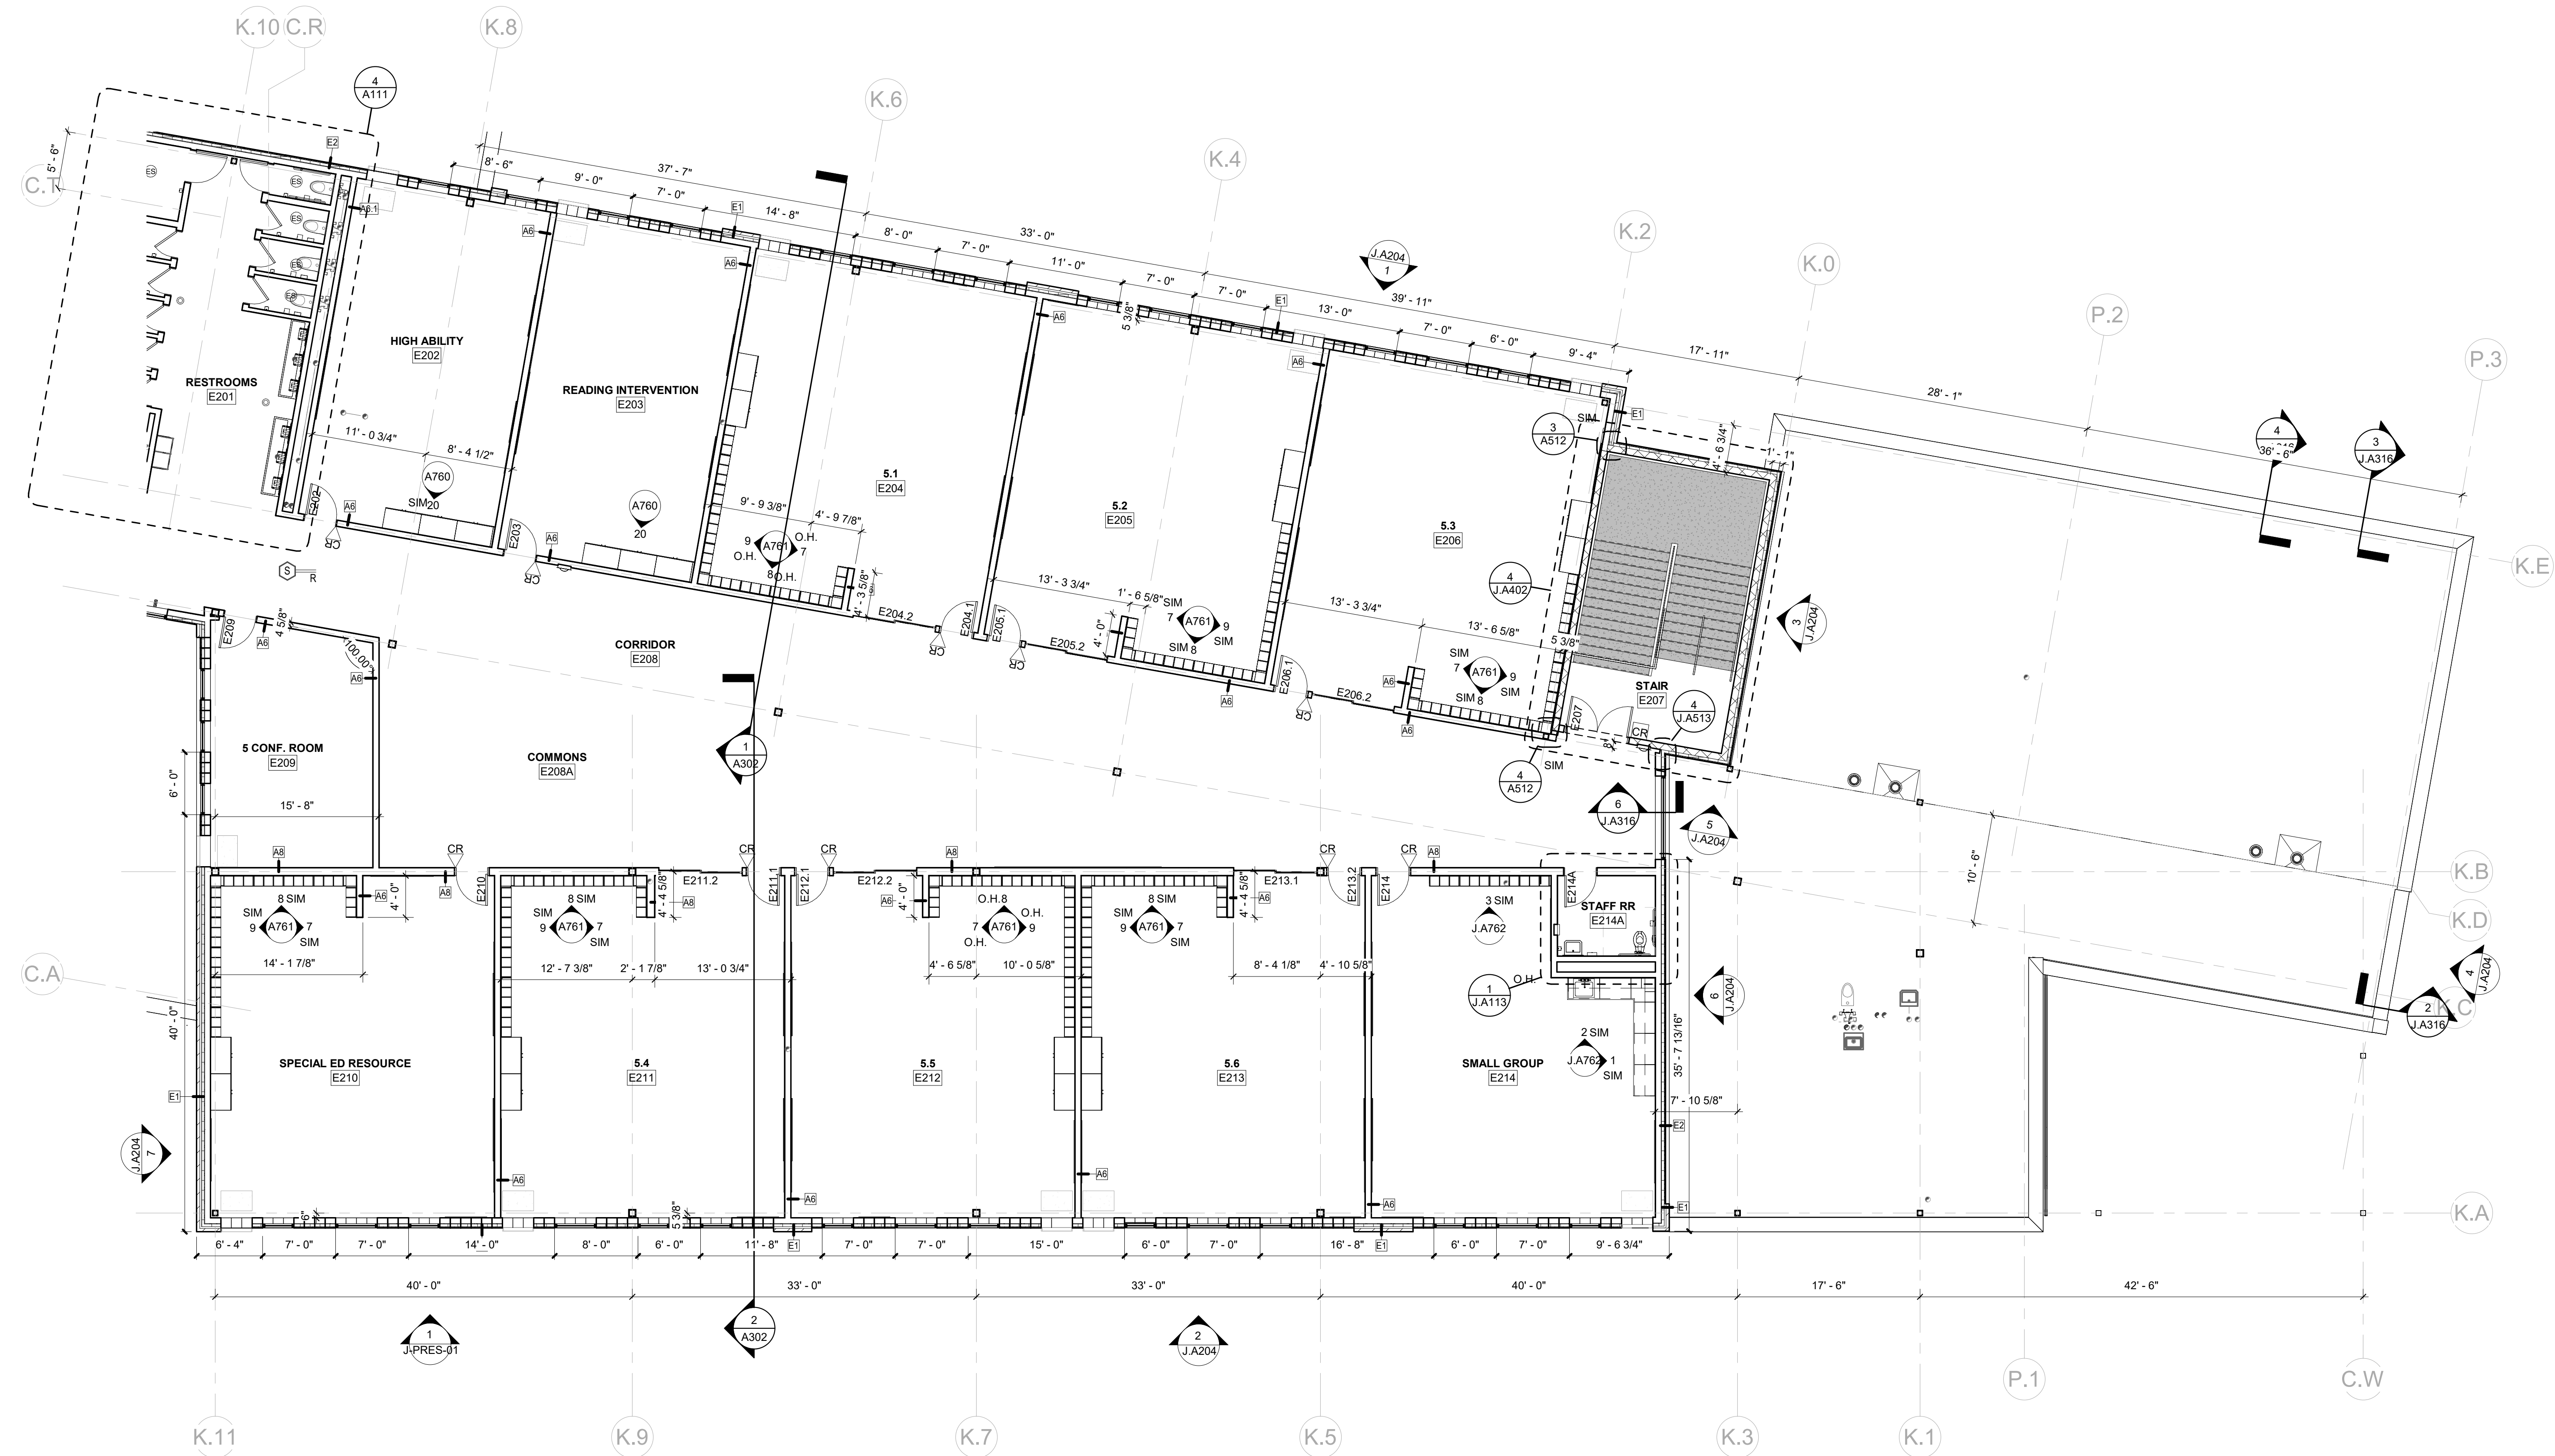

1 JV - FLOOR PLAN - SECOND FLOOR - UNIT E
SCALE: 1/8" = 1'-0"

GENERAL NOTES - FLOOR PLAN

1. PROVIDE FULL HEIGHT CORNER GUARDS AT ALL OUTSIDE CORNERS WITH GYPSUM BOARD FINISH. FLOOR TO CEILING HEIGHT.
2. PROVIDE BULL-NOSE FINISH ON ALL OUTSIDE CORNERS OF CMU WALLS FROM 8" ABOVE FINISH FLOOR TO ONE COURSE BELOW CEILING OR UP TO DECK WHERE NO CEILINGS ARE PRESENT. EXCEPT FOR CORNERS IN MECHANICAL ROOMS, STORAGE ROOMS, AND NON-PUBLIC AREAS. AT WINDOW OPENINGS BEGIN 8" ABOVE WINDOW SILL AND 8" BELOW WINDOW HEAD.
3. SEE ELEVATIONS FOR MASONRY TYPE AND SIZE.
4. PROVIDE SOLID SURFACE WINDOW SILLS @ ALL STOREFRONT GLAZING SILLS ABOVE FINISHED FLOOR HEIGHT. WINDOW SILL TO EXTEND 1" PAST FINISHED WALL SURFACE, TYP. UNLESS OTHERWISE NOTED.
5. VIF ALL DIMENSIONS FOR WINDOWS AND CASEWORK.
6. FOR ALL RESTROOMS AND WET WALLS WITH GYPSUM WALL FINISH, REPLACE 5/8" TYPE "X" GYPSUM BOARD WITH 5/8" MOISTURE RESISTANT GYPSUM BOARD, SEE SPECS FOR DETAILS.
7. WALLS TO GO UP TO DECK UNLESS OTHERWISE NOTED.
8. PROVIDE MANUAL WINDOW SHADES AT ALL EXTERIOR WINDOW LOCATIONS UNLESS OTHERWISE NOTED.
9. IN CLASSROOM PCU'S AND FINISHED CABINET TO BE PROVIDED BY MECH. REF. M-SERIES.
10. ALL CLASSROOMS TO RECIEVE TEACHING WALL TYPE A UNLESS OTHERWISE NOTED.

RATIO


101 S PENNSYLVANIA ST.
INDIANAPOLIS, IN 46204

j.lake

JAMIE LAKE
ARCHITECTURE & DESIGN

129 QUARTERMASTER COURT
JEFFERSONVILLE, IN 47130

GREATER CLARK COUNTY SCHOOLS
JEFFERSONVILLE ELEMENTARY SCHOOL
2915 CHARLESTOWN PIKE
JEFFERSONVILLE, IN 47130


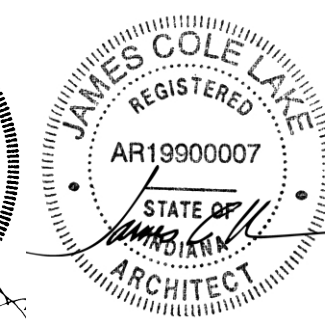


REVISIONS:		
#	Date	Desc.
1	07/11/24	RFI # 129

ISSUED FOR CONSTRUCTION

PROJECT: #22107
DATE: 08/10/2023
DRAWN BY: Author


FLOOR PLAN -
SECOND FLOOR
- UNIT E

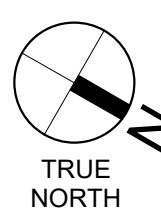
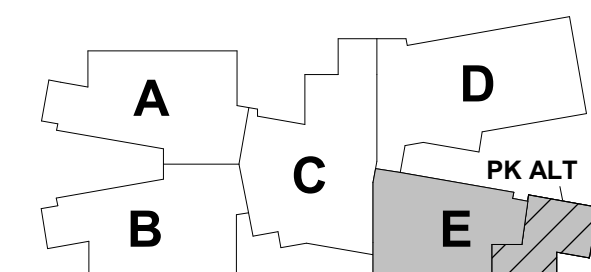


J.A102E

River Valley Middle School


GREATER CLARK COUNTY SCHOOLS



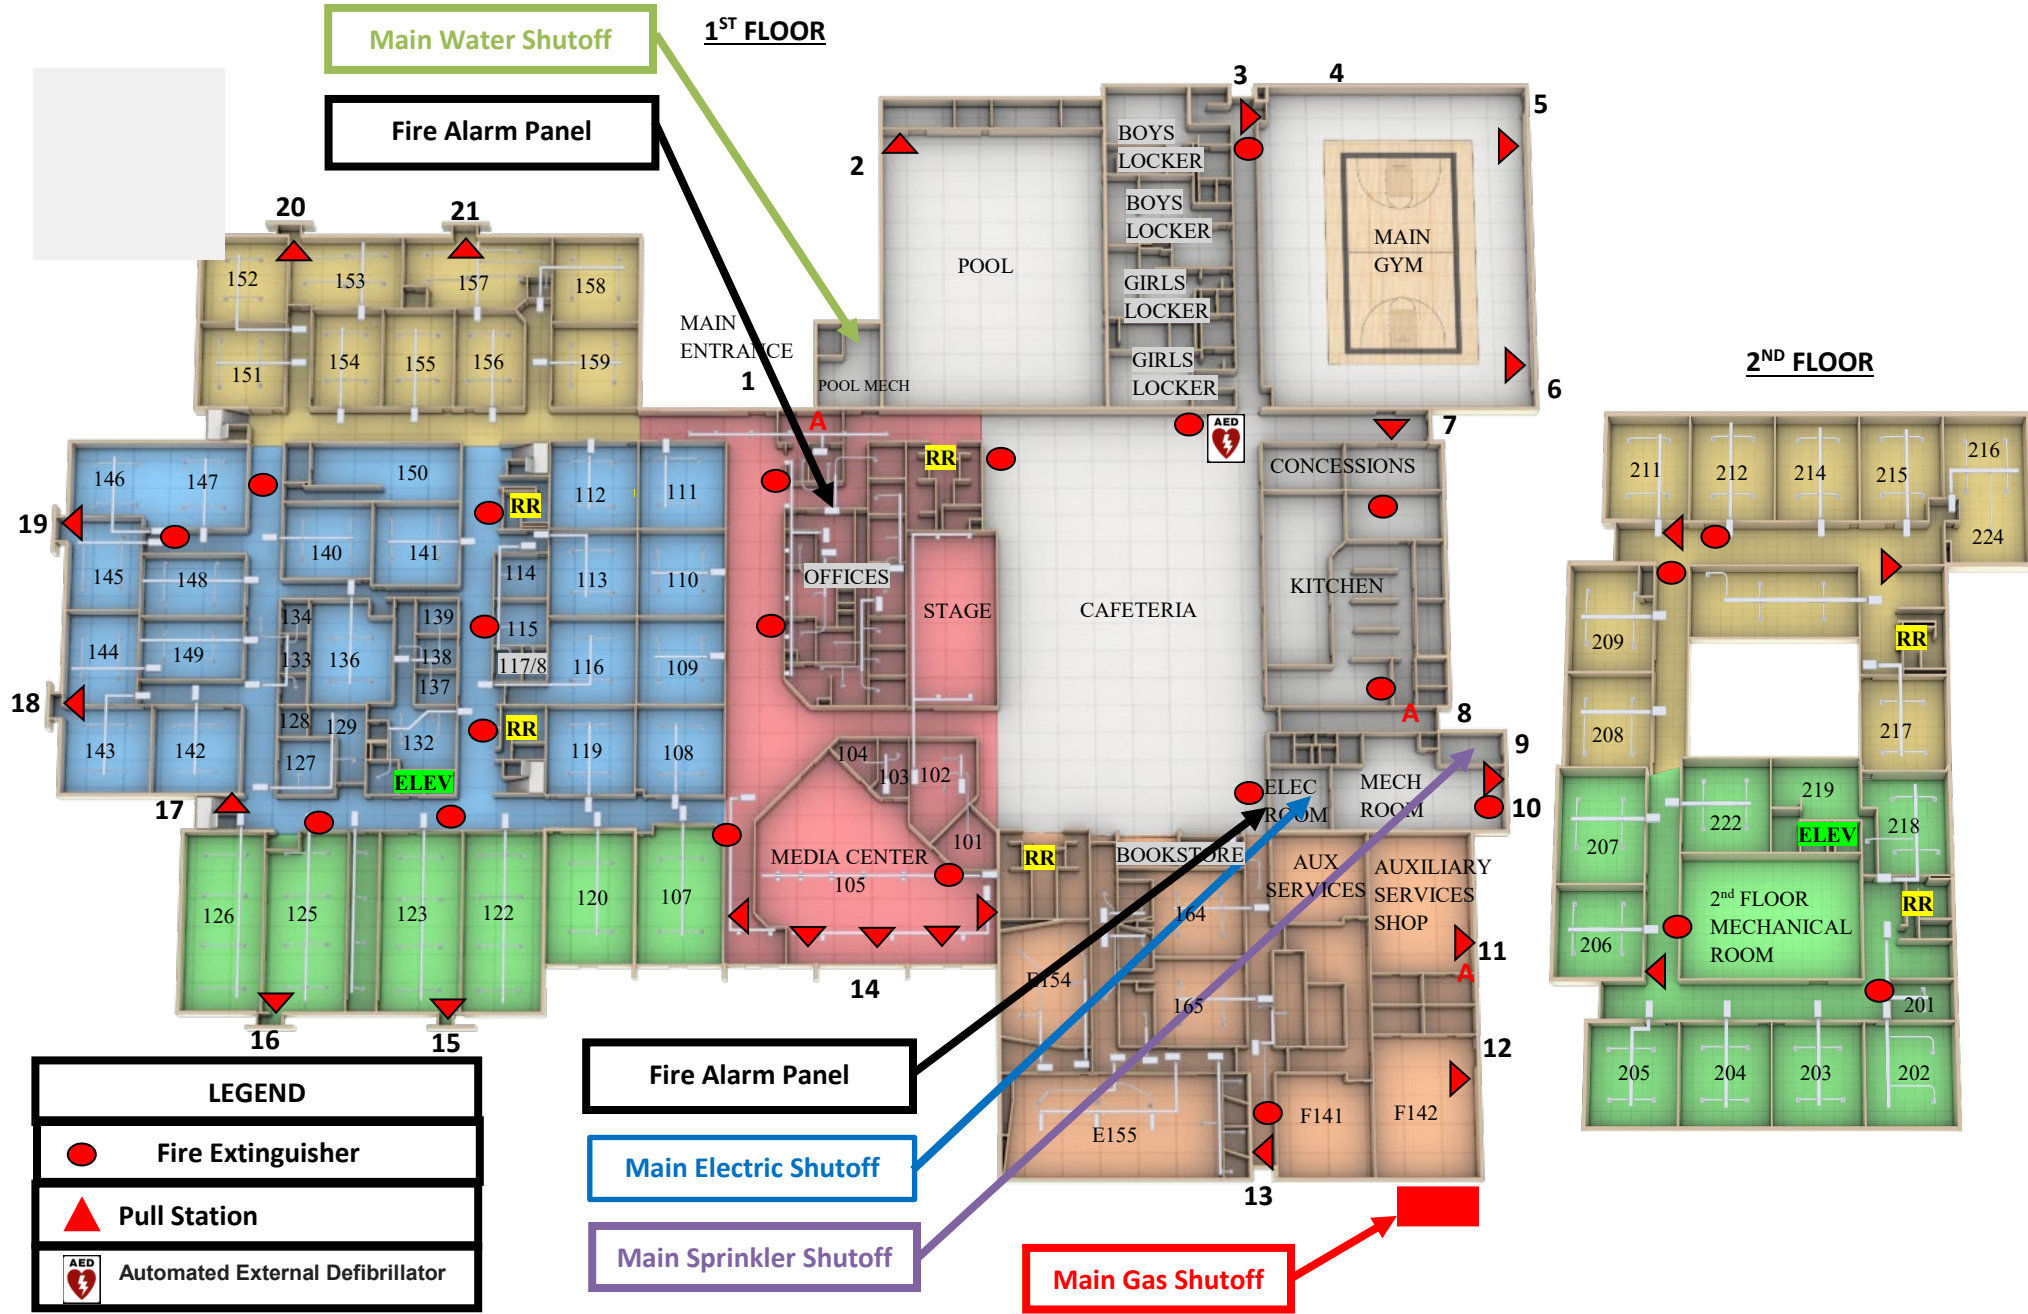


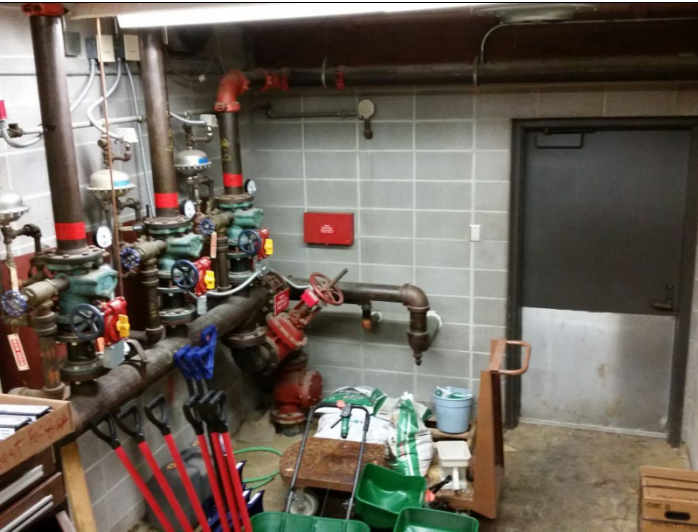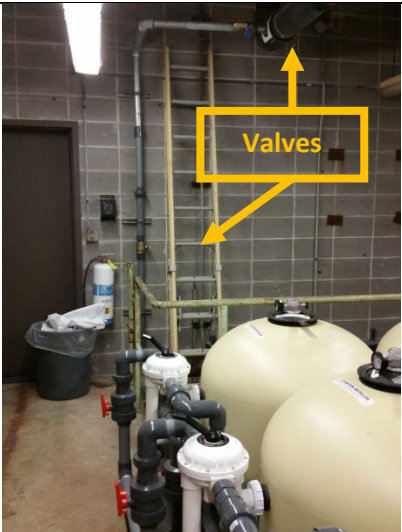MAIN ELECTRICAL SHUTOFF (MECH RM)	MAIN GAS SHUTOFF(MECH RM EXTERIOR)	MAIN WATER SHUTOFF(POOL RM)
		
MAIN SPRINKLER SHUTOFF (MECH RM)	POOL FILL UP VALVES (POOL RM)	FIRE ALARM PANEL (MECH RM)
		
• Electric – Duke Energy • Gas – Vectren • Water – Indiana American Water • Sewer – Jeffersonville Sewer		

Riverside Elementary School

GREATER CLARK COUNTY SCHOOLS

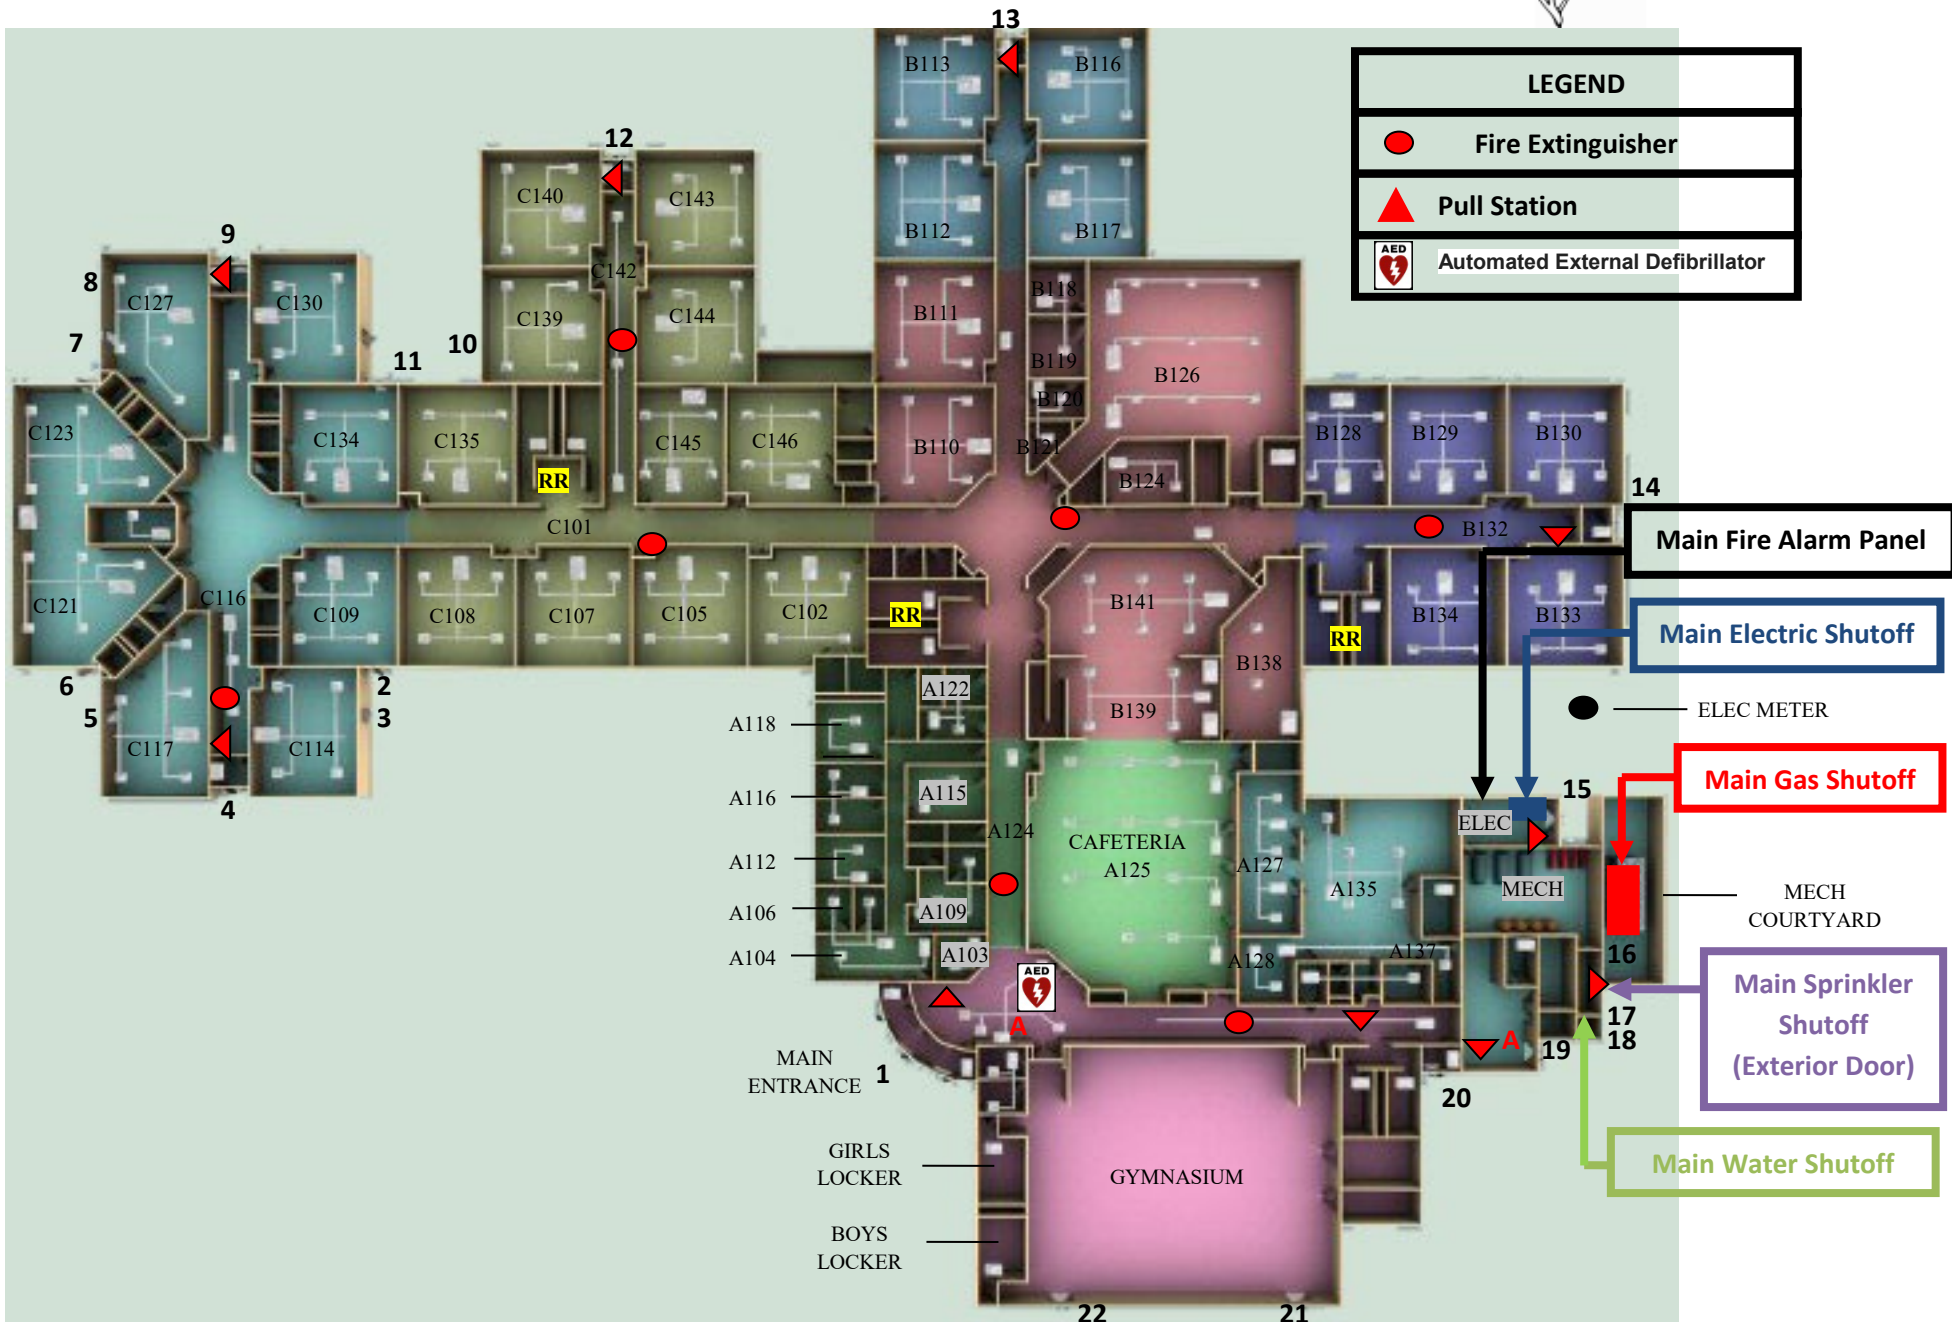

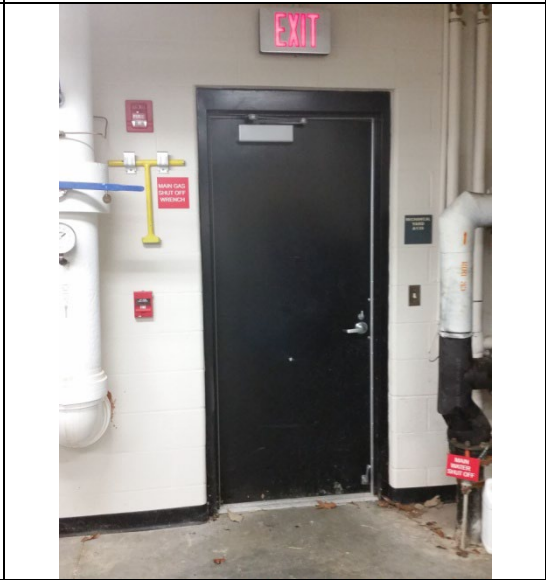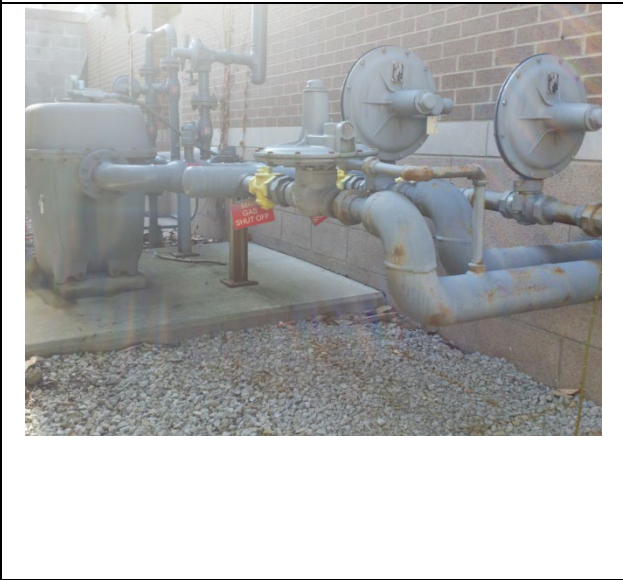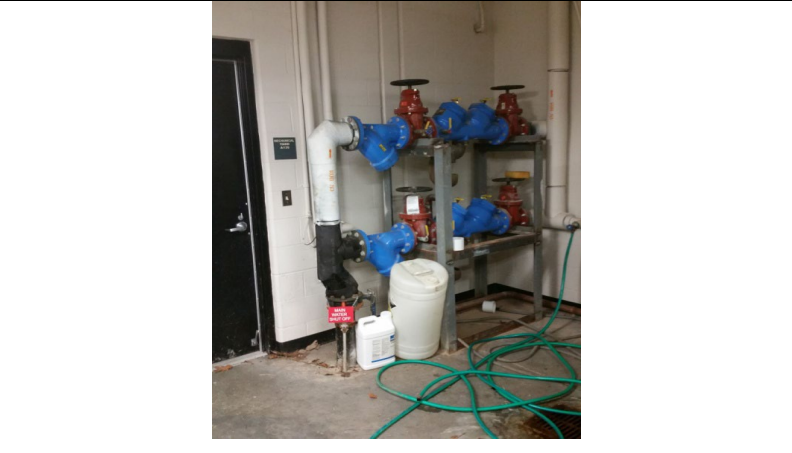MAIN ELECTRICAL SHUTOFF (ELEC RM)	MAIN GAS SHUTOFF(MECH RM EXTERIOR)	MAIN GAS SHUTOFF (MECH RM COURTYAR)
		
MAIN WATER SHUTOFF (MECH RM)	MAIN SPRINKLER SHUTOFF (RM A141)	FIRE ALARM PANEL (ELEC RM)
		
• Electric – Duke Energy • Gas – Vectren • Water – Sellersburg Water • Sewer – Jeffersonville Sewer		

Utica Elementary School
 Map
 7/11/23

The floor plan is divided into several sections:


- Top Section (Classrooms 24-30):**
 - 24 Severe Foster
 - 25 Preschool Watts
 - 26 Kindergarten Porter
 - 27 Kindergarten Thleneman
 - 28 Kindergarten Albert
 - 29 Kindergarten Farmer
 - 30 Preschool Kampschaefer
- Middle Section (Classrooms 1-23):**
 - 1 3rd Grade Fortson
 - 2 1st Grade Hoyland
 - 3 1st Grade Wacker
 - 4 3rd Grade Bowman
 - 5 AIC/Coach BMac
 - 6 Special Ed Snow
 - 7 Therapy
 - 8 3rd Grade Jones
 - 9 4th Grade Franklin
 - 10 2nd Grade
 - 11 2nd Grade Rothstein
 - 12 4th Grade Watson
 - 13 4th Grade Alford
 - 14 4th Grade Durbin
 - 15 5th Grade Morgan
 - 16 5th Grade Allen
 - 17 6th Grade Keith
 - 18 Special Ed Florence
 - 19 1st Grade Lawson
 - 20 1st Grade Veals
 - 21 1st Grade
 - 22 1st Grade Taitley
 - 23 Centerstone Blaylock
- Common Areas and Other Rooms:**
 - Poleta Library/Media Center
 - Speech
 - GT
 - 31 Art Runyon
 - 35 Music Newland
 - STAGE
 - GYMNASIUM
 - cafeteria
 - kitchen
 - lounge
 - PRINCIPAL OFFICE
 - COMF ROOM
 - Zell
 - Cardiwell Frick Aid
 - BOILER ROOM
 - LOCKER ROOM
 - PLU CLOSET
 - GYMNASIUM
- Exits:** Numerous exits are marked throughout the plan, including EXIT 1 through EXIT 33.
- Entrance:** The main entrance is indicated by an arrow pointing to the bottom right corner of the plan.

Utica
Elementary School

Whitten Building

2/20/20 TG

LEGEND	
A	Alarm
●	Fire Extinguisher
▲	Pull Station
	Automated External Defibrillator

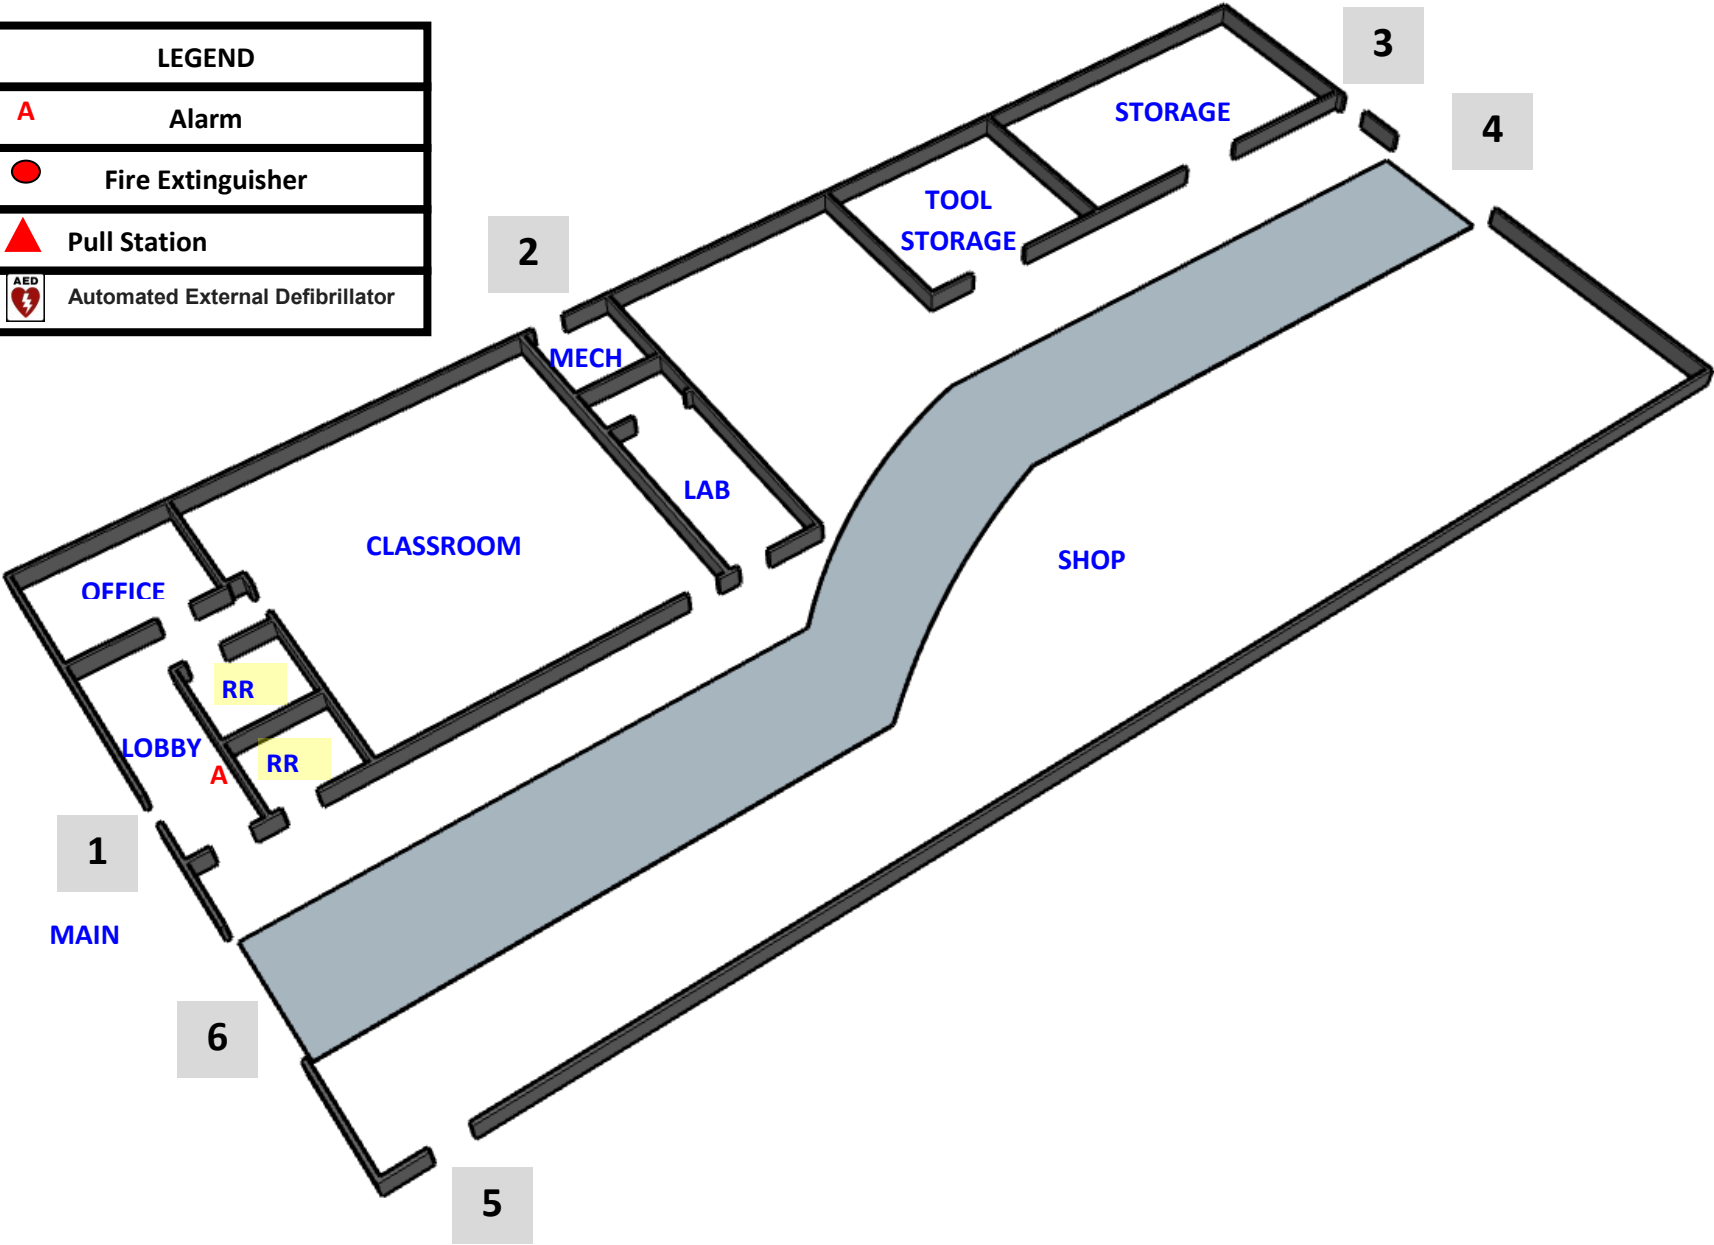

Whitten Building

2/20/20 TG

MAIN ELECTRICAL SHUTOFF (MECH RM)	MAIN GAS SHUTOFF(MECH RM EXTERIOR)	MAIN WATER SHUTOFF (ROAD)
FIRE ALARM PANEL (MECH RM)	MAIN SPRINKLER SHUTOFF	
• Electric – Duke Energy • Gas – Vectren • Water – Indiana American Water • Sewer – Charlestown Sewer		